PRIMARY CARE
1st FLOOR

LVT-1	MANNINGTON-THE DRIFT COLLECTION COLOR EUROPEAN ASH NATURAL (D101) 6"x48" PLANK
LVT-2	MANNINGTON NATURE'S PATHS VENA COLOR SIENA 18"x18" (12370)
LVT-3	MANNINGTON SPACIA COLLECTION LINEN WEAVE 18"x18" (SS5A3800)

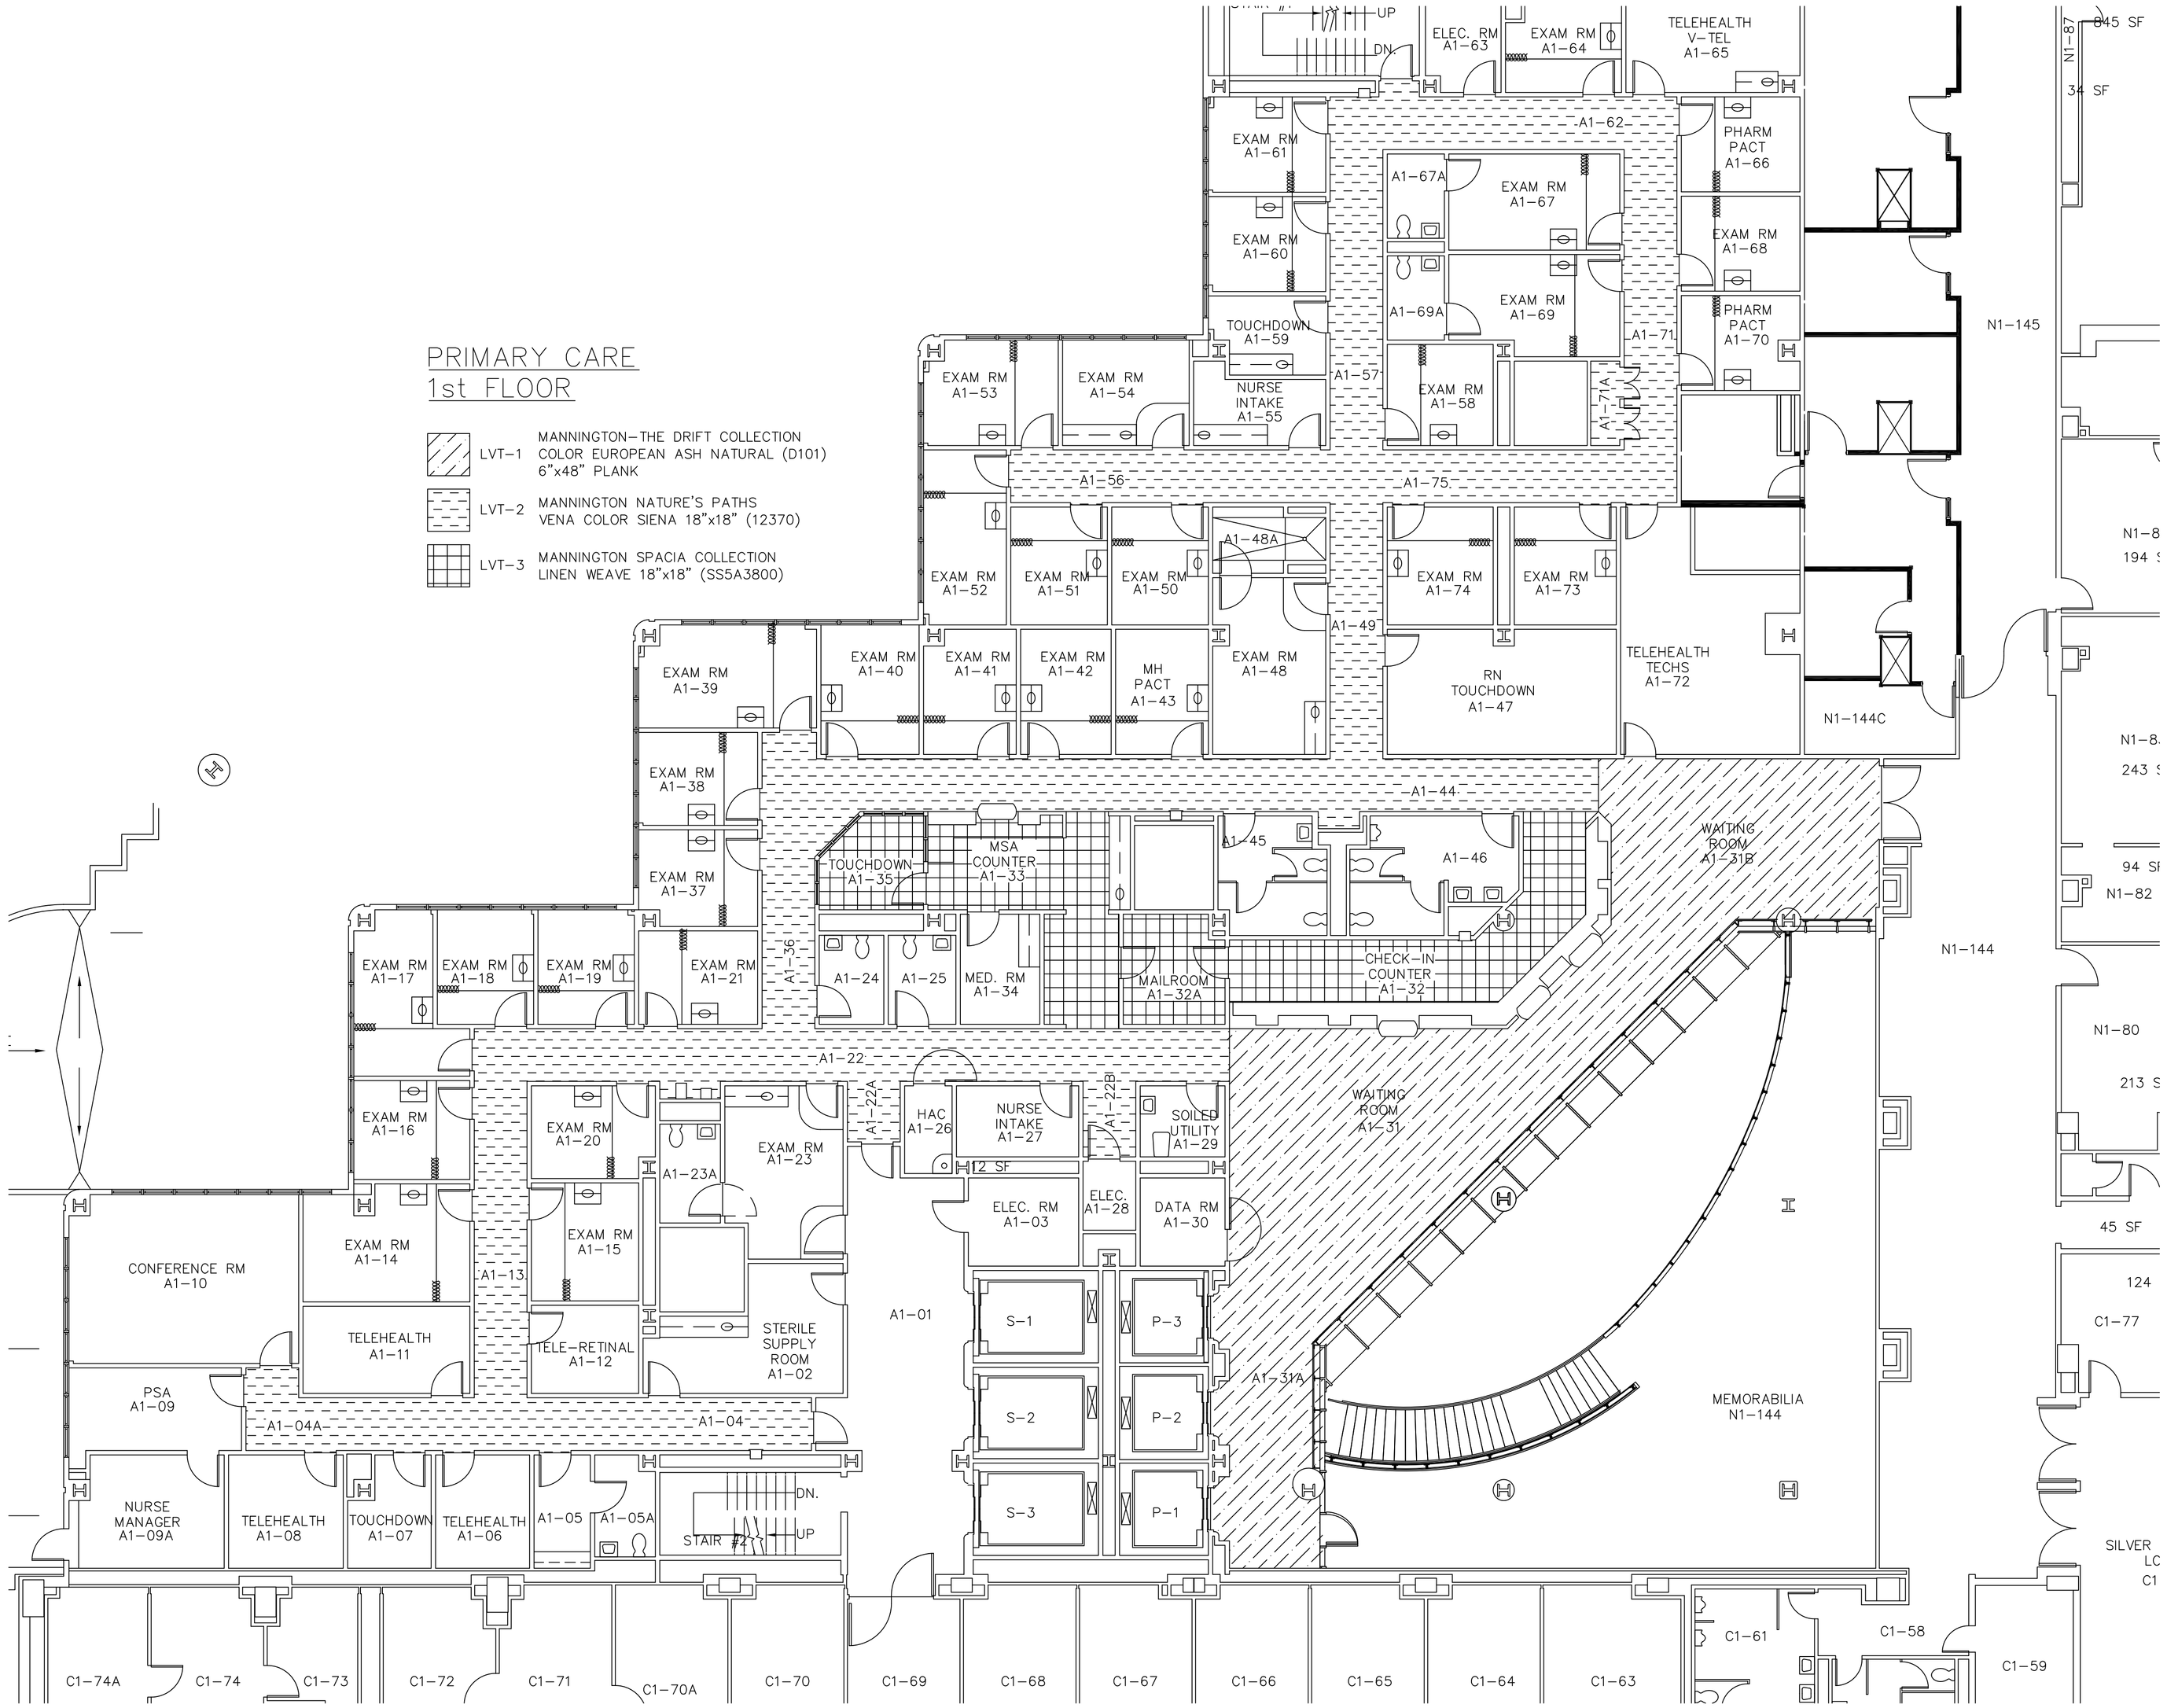

FIRST FLOOR PARTIAL PLAN
SCALE: 1/8" = 1'-0"

VA MEDICAL CENTER
1111 EAST END BLVD.
WILKES-BARRE, PA 18711

5-2-2023 VA SK3