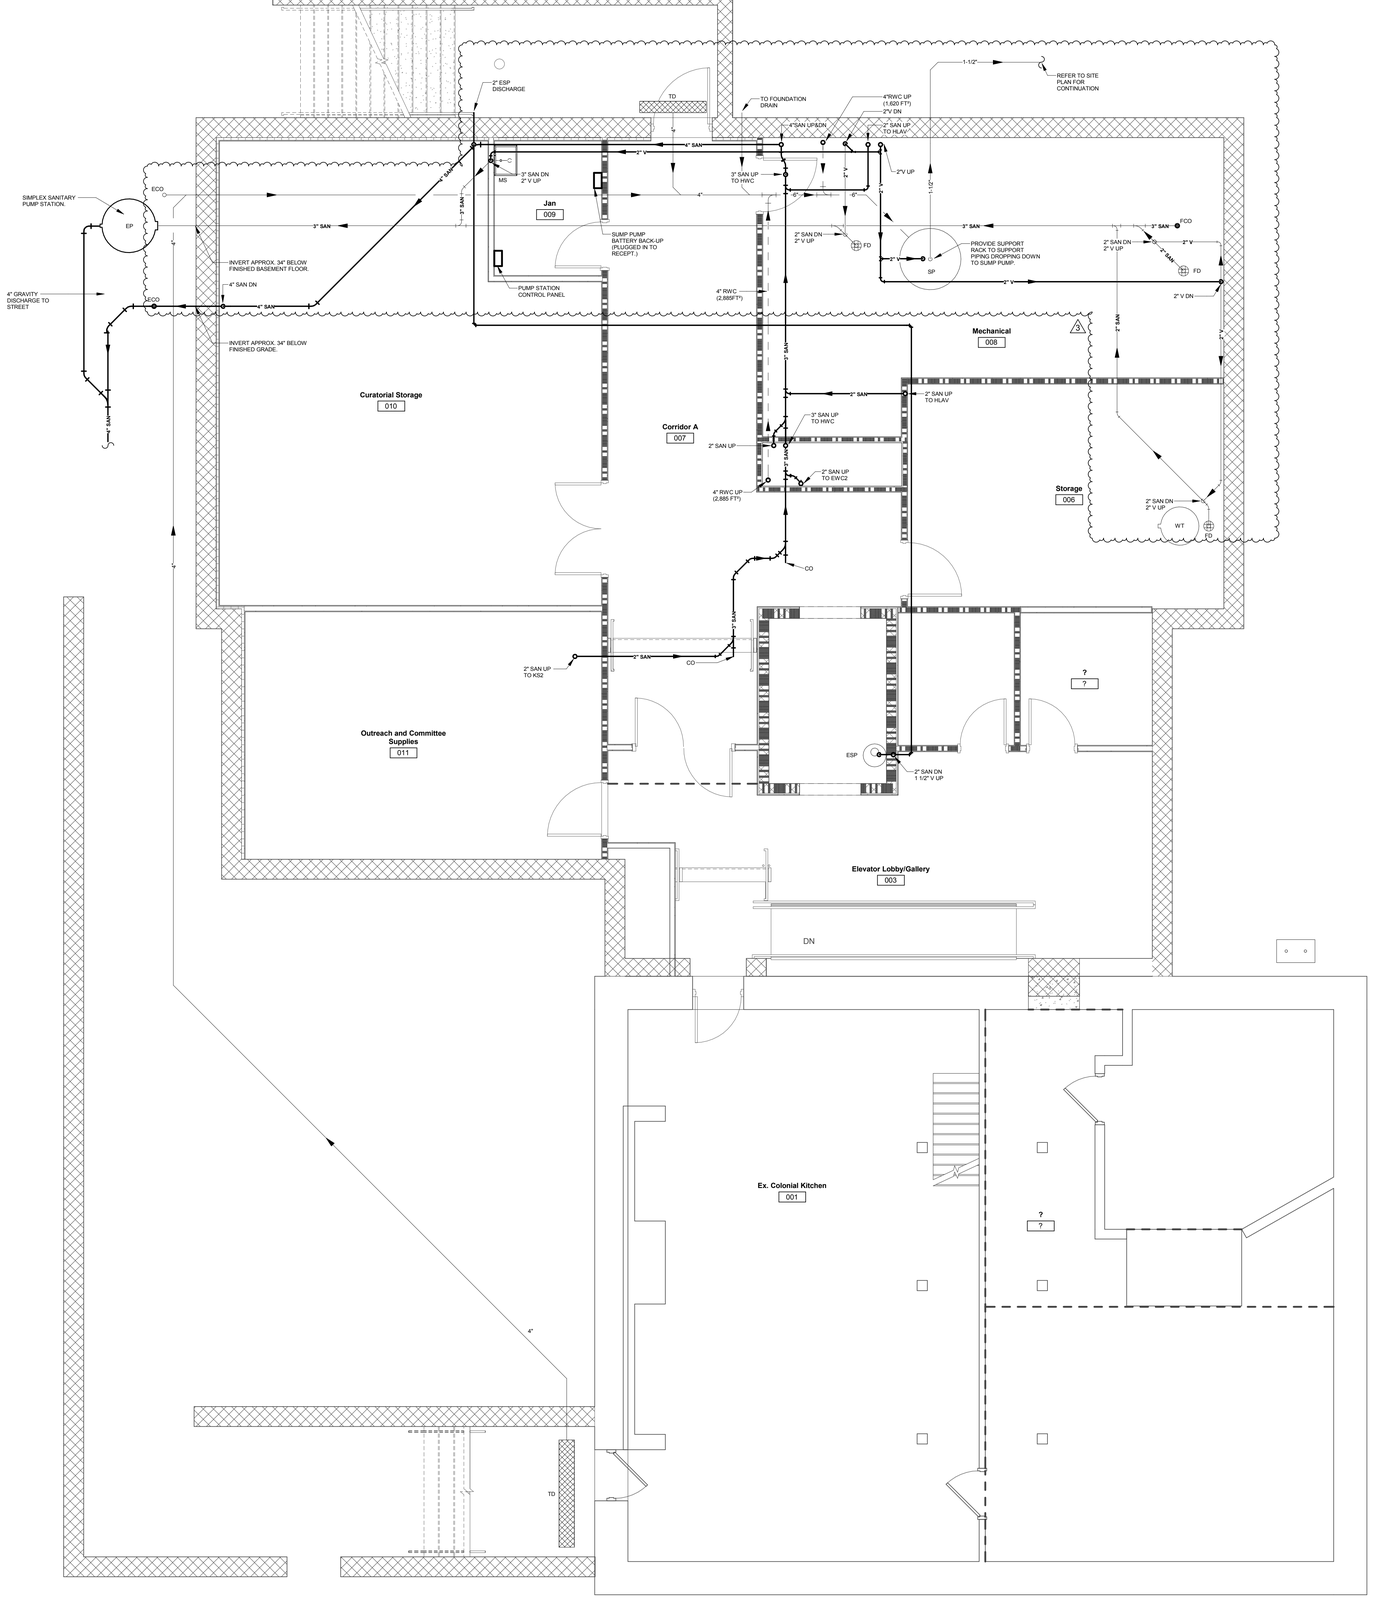

1 Basement Plan - Sanitary/Vent

SCALE

2' 0 4' 8' 16'

MKSD architects

Silvia A. Hoffman, AIA, LEED AP
Todd O. Chambers, AIA, NCARB
Jill P. Hewes, AIA, LEED AP

Architecture
Interiors
Project Management

MKSD, LLC
1209 Hausman Road
Suite A
Allentown, PA 18104

866.512.MKSD toll free
610.366.2081 phone
610.366.8399 fax

SEAL

SIGNATURE

Monroe County Historical Association
Alteration & Heritage Center Addition
900 Main Street - Stroudsburg, PA 18360

REVISIONS

01.26.23 - Issued for Permit

No.	Date	Description
1	02.07.23	Addendum 1
2	02.22.23	Addendum 4
3	10.16.23	ASI-05

DRAWING TITLE

Basement Plan - Sanitary/Vent

PROJECT NUMBER 16.200

DRAWN BY MRK

SCALE 1/4" = 1'-0"

DATE 01.26.23

DRAWING NUMBER

P200

© MKSD, LLC

www.mksdarchitects.com

804 Seven Bridge Road, Route 209
East Stroudsburg, PA 18301
T: 570.421.2025
mail@strunk-albert.com
www.strunk-albert.com

Christopher T. Strunk, P.E.
PA P.E. # 080514 NJ P.E. # 24 GE 05047000
NY P.E. # 102070-01 DE P.E. # 24216
TN P.E. # 123348 CT P.E. # 34352
SC P.E. # 29067 MD P.E. # 58304
CO P.E. # 40950 KY P.E. # 35456

Strunk-Albert Engineering
Engineered Systems and Building Consultants

MRK drawn | CTS designed | CTS checked
drawing not valid without authorized ink signatures

This document is the sole property and copyright of SAE for the specified project. Reproduction or use without authorization is prohibited.

SAE Project No: FHC-14619

—10/16/2023 1:57:37 PM— —C:\Users\Steve\Documents\000464-MEP_allenwilde5TDZ.rvt—