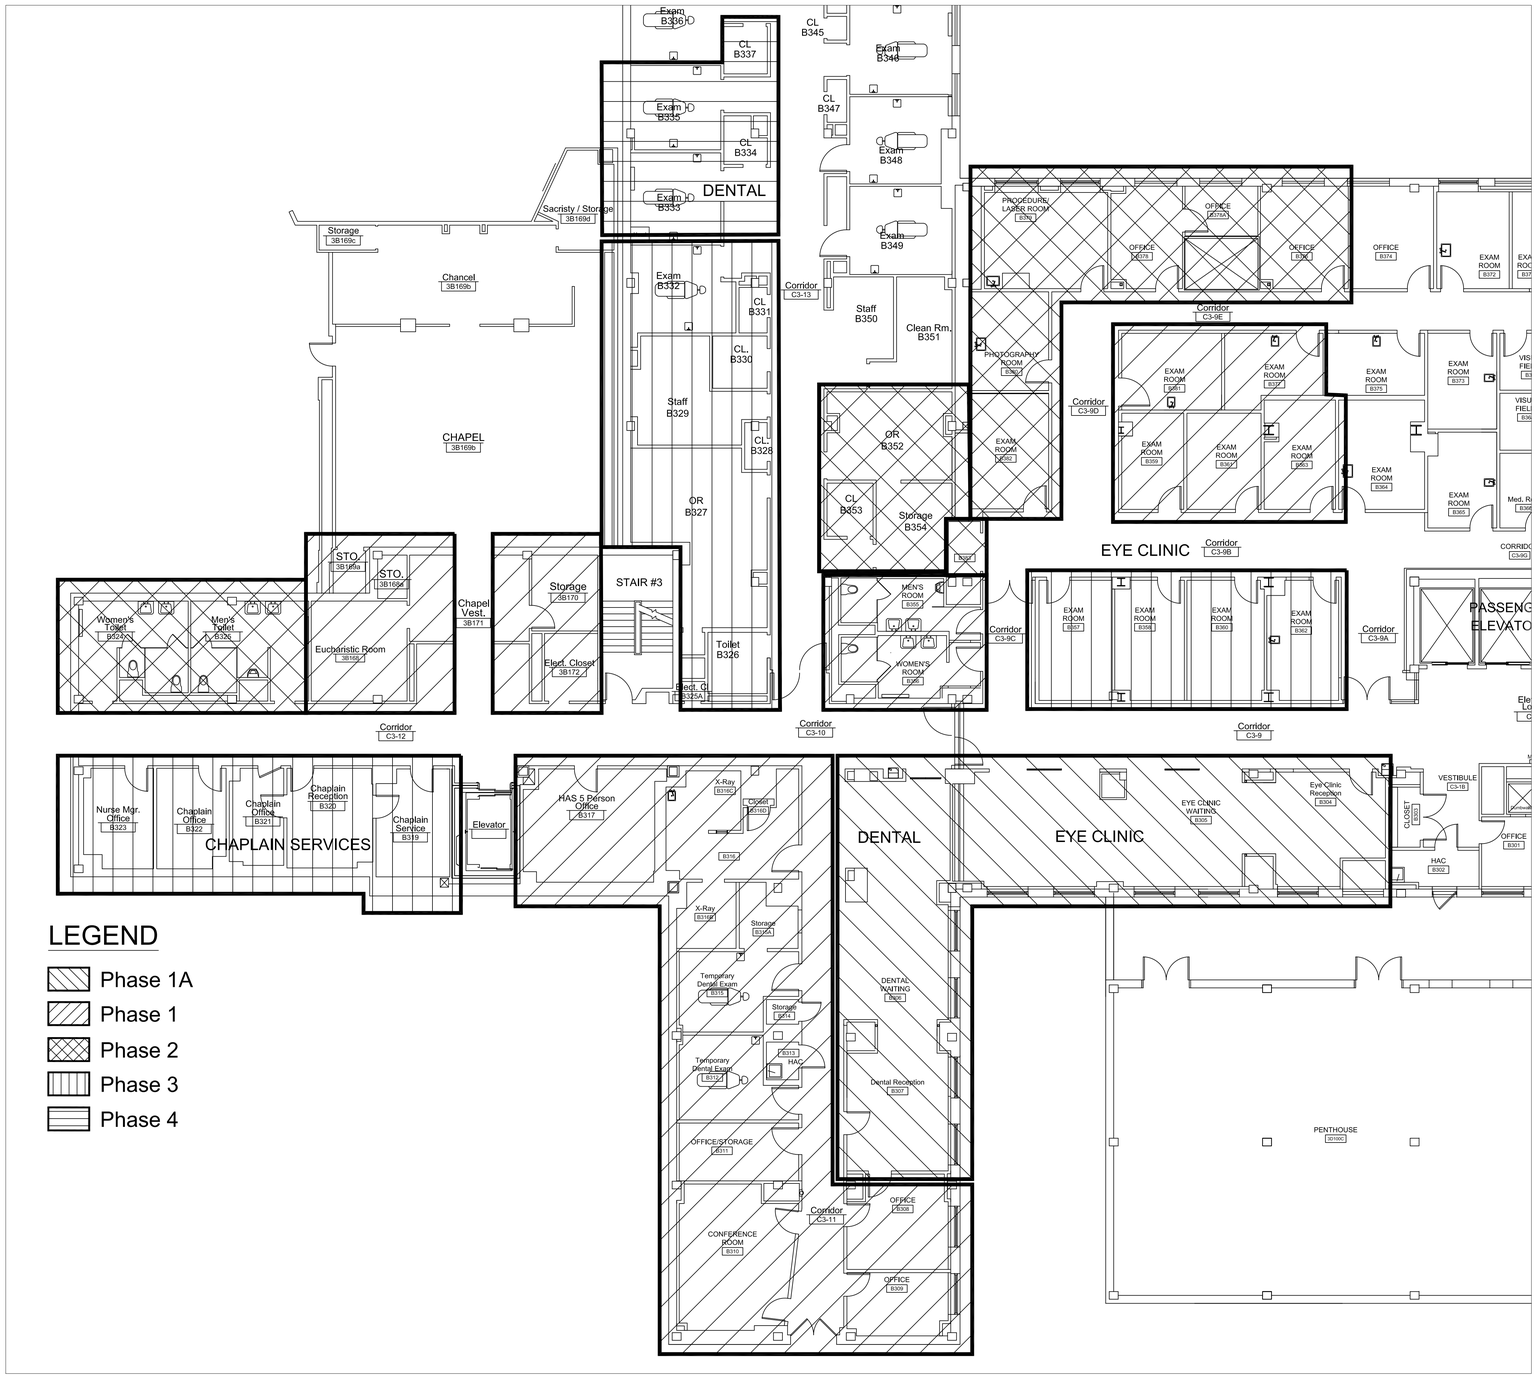

PLAN: PHASING PLAN
3RD FLOOR
1 / A103
SCALE: 1/8" = 1'-0"

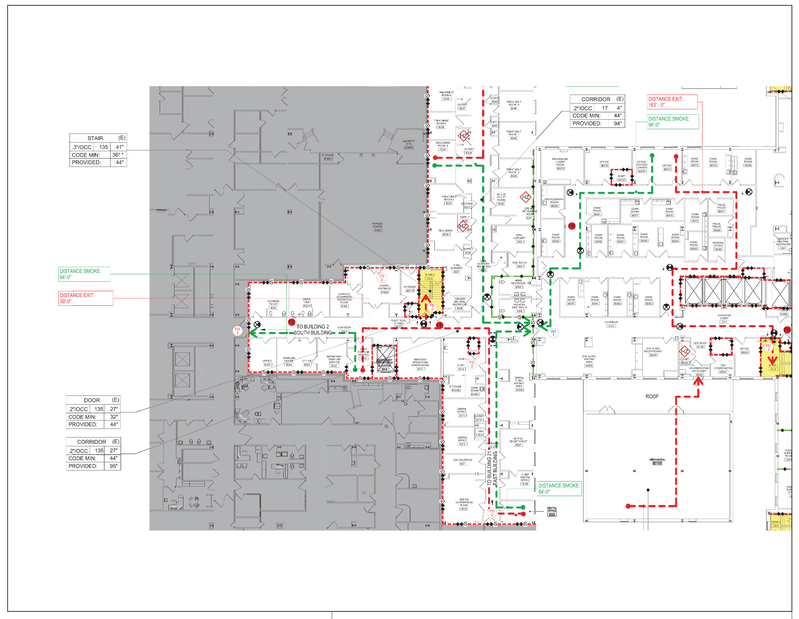

PARTITION PLAN
3RD FLOOR
2 / A103
SCALE: 1/8" = 1'-0"

LEGEND:

- 1 HOUR SMOKE BARRIER
- 1 HOUR FIRE BARRIER
- 1 HOUR FIRE SMOKE BARRIER
- 2 HOUR FIRE BARRIER
- 2 HOUR FIRE SMOKE BARRIER

NORTH

Revisions:	Date:

CONSULTANT
NOT APPLICABLE

DESIGNER OF RECORD
NOT APPLICABLE

STAMP

Office of Construction and Facilities Management
VA U.S. Department of Veterans Affairs

Drawing Title: 3RD FLOOR PHASING & ROOM INFORMATION
Phase: BID SET
Project Title: REPAIRS DUE TO FLOOD DAMAGE INCURRED 5/6/23
Project Number: 642-23-118
Building Number: 1
Approved: Project Director: KEVIN GROGAN
Resident Engineer: Digitally signed by KEVIN GROGAN Date: 2023.07.27 10:59:47 -04'00'
Location: CMCVAMC PHILADELPHIA
Issue Date: 7/7/23
Checked:
Drawn: PK / RZ
Drawing Number: A103

VA FORM 08 - 6231
File Path
11/15/2022 11:30:03 AM