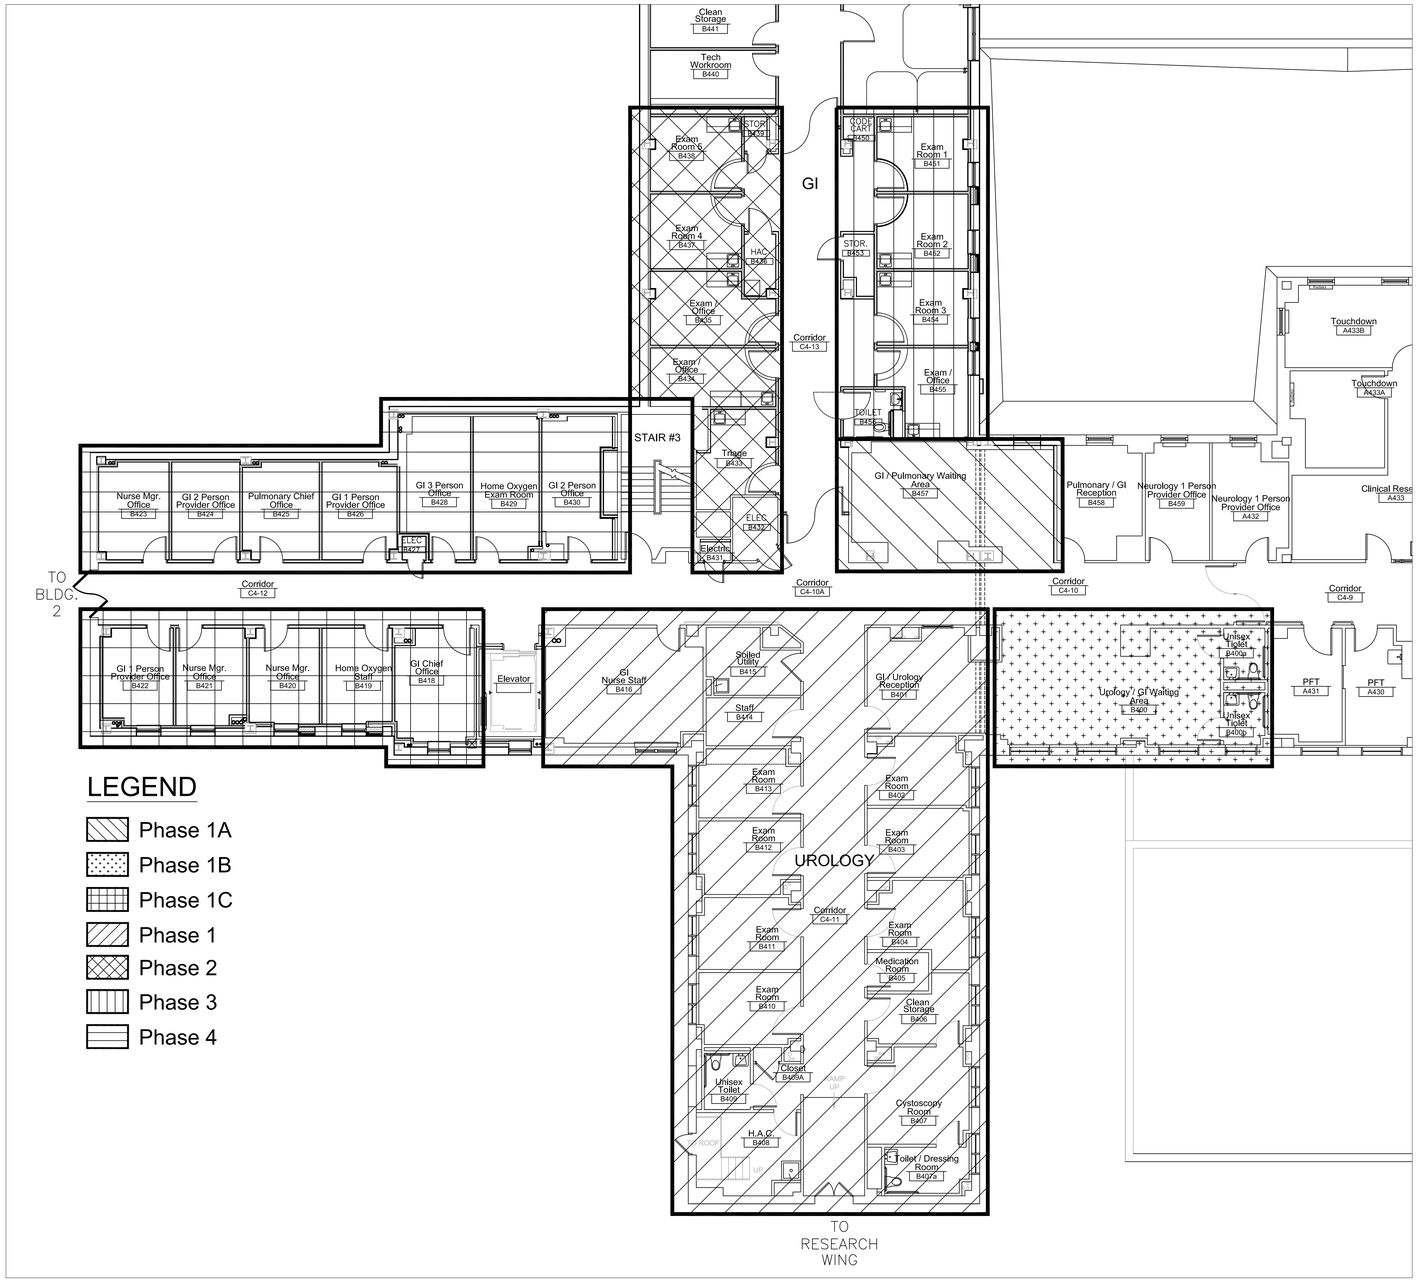

LEGEND

- Phase 1A
- Phase 1B
- Phase 1C
- Phase 1
- Phase 2
- Phase 3
- Phase 4

1 / A104 PHASING PLAN 4TH FLOOR

NOT TO SCALE

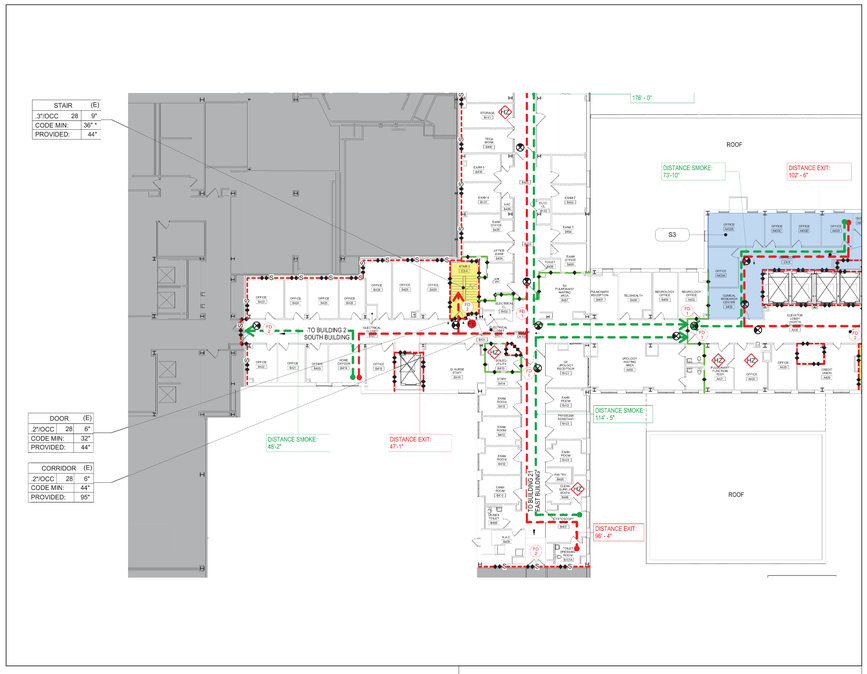

2 / A104 PARTITION PLAN 4TH FLOOR

NOT TO SCALE

LEGEND:

- 1 HOUR SMOKE BARRIER
- 1 HOUR FIRE BARRIER
- 1 HOUR FIRE SMOKE BARRIER
- 2 HOUR FIRE BARRIER
- 2 HOUR FIRE SMOKE BARRIER

NORTH

Revisions:	Date:

CONSULTANT: NOT APPLICABLE

DESIGNER OF RECORD: NOT APPLICABLE

STAMP

Office of Construction and Facilities Management

VA U.S. Department of Veterans Affairs

Drawing Title: 4TH FLOOR PHASING & ROOM INFORMATION

Phase: BID SET

Project Title: REPAIRS DUE TO FLOOD DAMAGE INCURRED 5/6/23

Project Number: 642-23-118

Building Number: 1

Approved: Project Director / Resident Engineer: KEVIN GROGAN — Digitally signed by KEVIN GROGAN Date: 2023.07.27 10:55:50 -04'00'

Location: CMCVAMC PHILADELPHIA

Issue Date: 7/7/23 | Checked: | Drawn: PK / RZ

Drawing Number: A104

VA FORM 08 - 6231

File Path

11/15/2022 11:30:03 AM