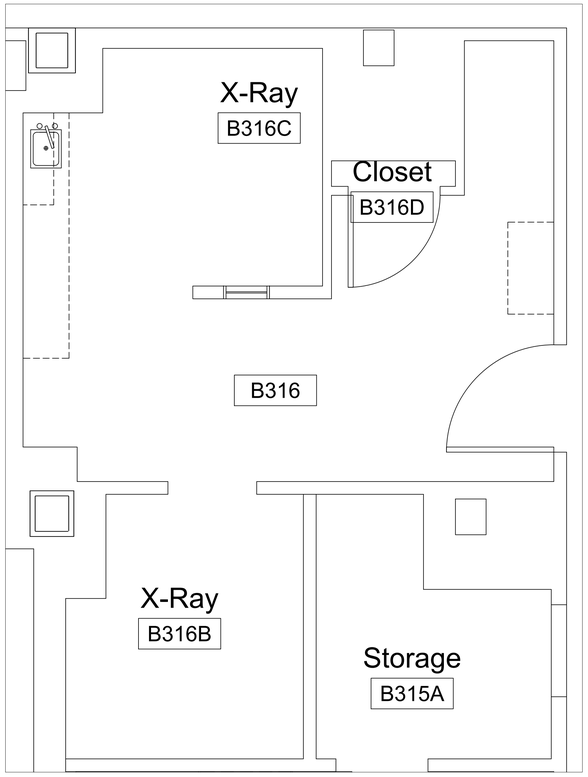

1 A105.2 DENTAL CLINIC MILLWORK DEMO
SCALE: 1/2" = 1'-0"

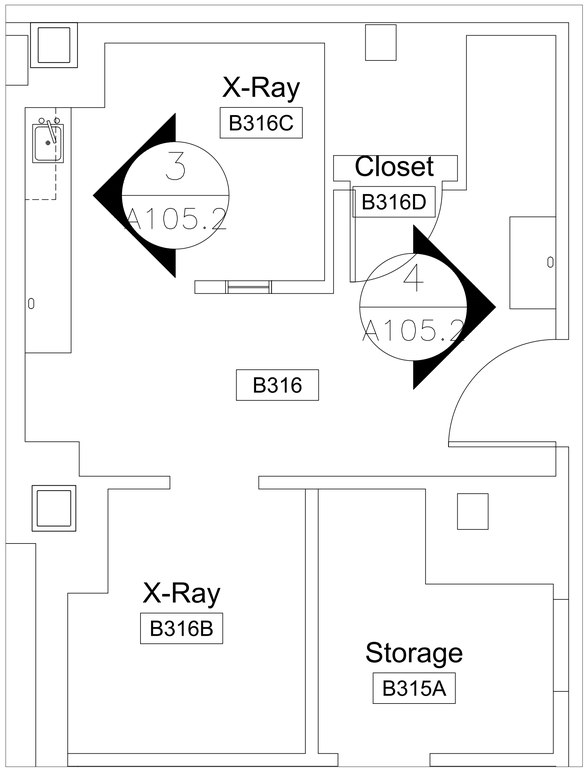

2 A105.2 DENTAL CLINIC NEW MILLWORK PLAN
SCALE: 1/2" = 1'-0"

NOTES:
1. B316, B316B, B316C AND B316D WALLS ARE LEAD LINED. REFER TO DETAILS ON A108.2 FOR REPAIRS TO LEADLINED WALLS
2. ALL REPAIRS AND NEW WORK TO LEAD LINED WALLS WILL NEED TO BE INSPECTED BY THE CMCVAMC RADIATION SAFETY OFFICER. IF LEAD INSPECTION DOES NOT PASS, CONTRACTOR WILL BE REQUIRED TO MAKE FURTHER REPAIRS AS NEEDED UNTIL INSPECTION IS PASSED.

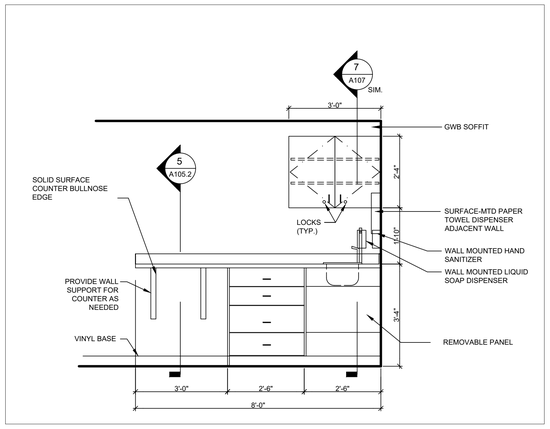

3 A105.2 DENTAL COUNTER ELEVATION
SCALE: 1/2" = 1'-0"

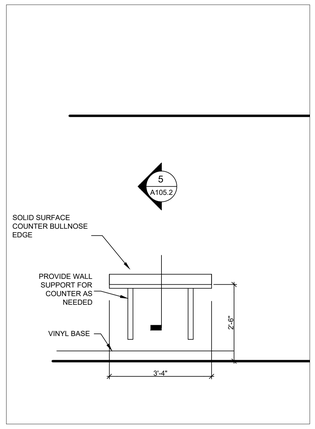

4 A105.2 DENTAL COUNTER ELEVATION
SCALE: 1/2" = 1'-0"

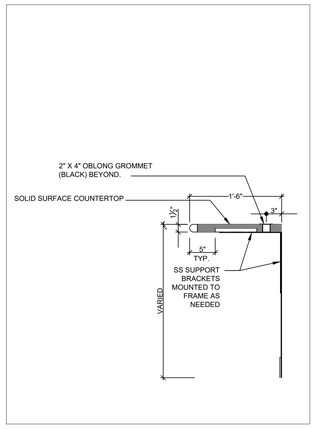

5 A105.2 DENTAL COUNTER SECTION TYP.
SCALE: 1" = 1'-0"

NORTH

Revisions:	Date:

CONSULTANT
NOT APPLICABLE

DESIGNER OF RECORD
NOT APPLICABLE

STAMP

Office of Construction and Facilities Management
VA U.S. Department of Veterans Affairs

Drawing Title: 3RD FL MILLWORK DEMO & NEW PLAN & ELEVATIONS

Phase: BID SET

Project Title: REPAIRS DUE TO FLOOD DAMAGE INCURRED 5/6/23

Project Number: 642-23-118

Building Number: 1

Approved: Project Director / Resident Engineer: KEVIN GROGAN
Digitally signed by KEVIN GROGAN
Date: 2023.07.27 10:47:35 -04'00'

Location: CMCVAMC PHILADELPHIA

Issue Date: 7/7/23 | Checked: | Drawn: PK / RZ

Drawing Number: A105.2

VA FORM 08 - 6231

File Path:
11/15/2022 11:30:03 AM