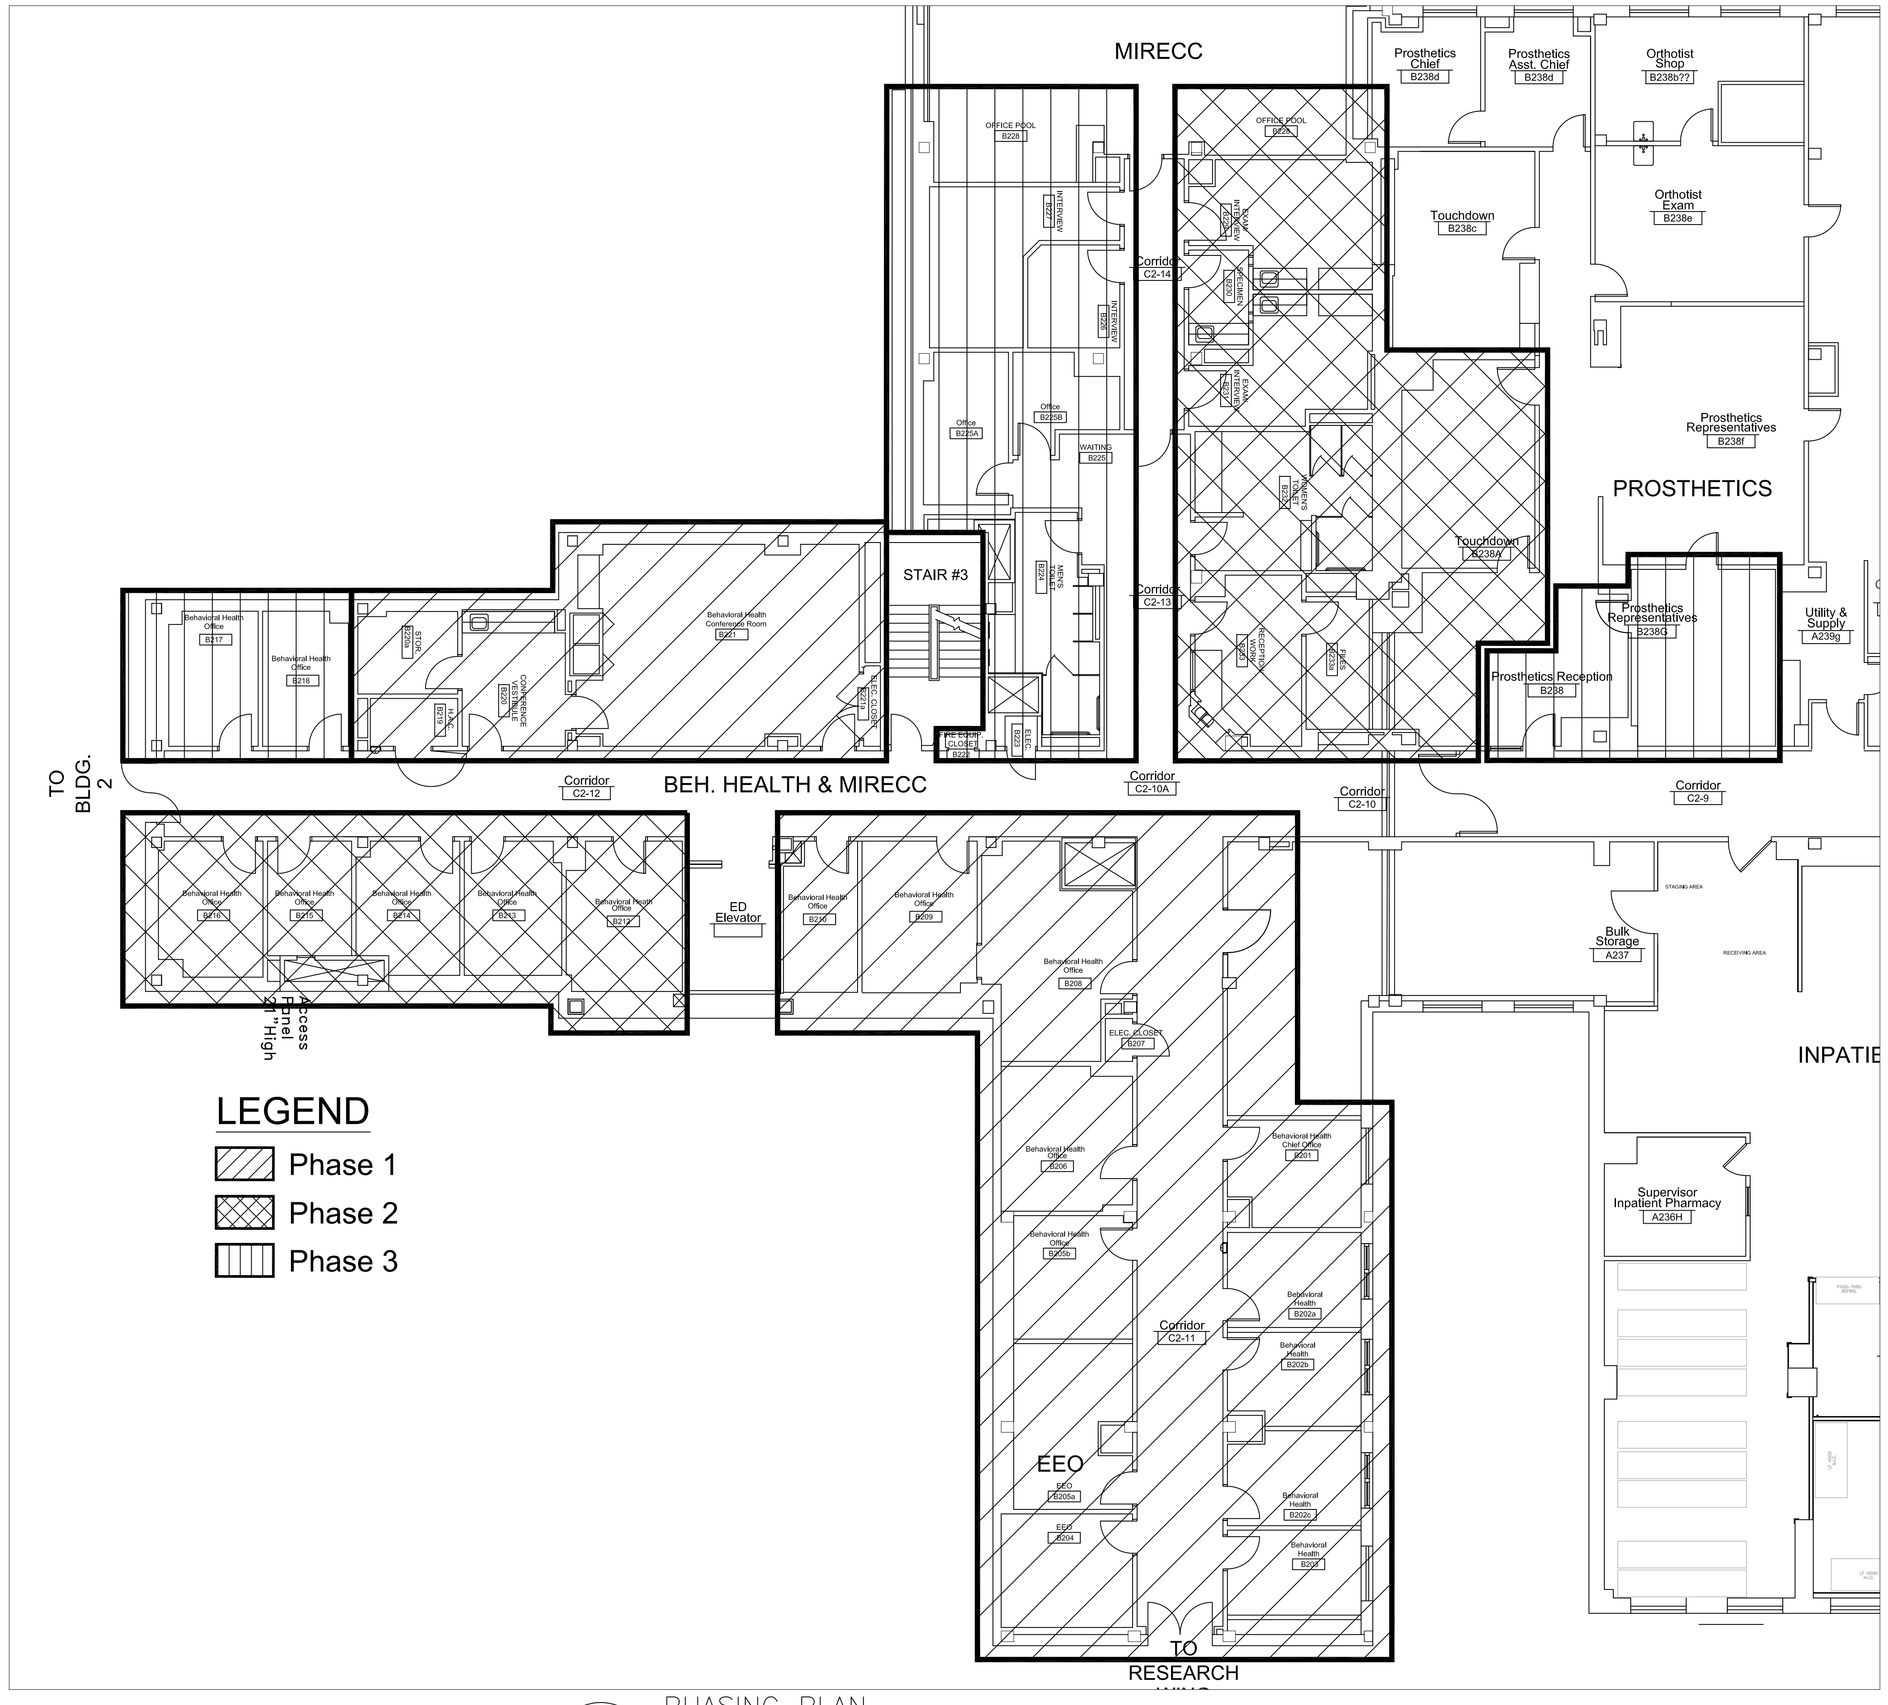

1 A102 PHASING PLAN 2ND FLOOR
SCALE: 1/8" = 1'-0"

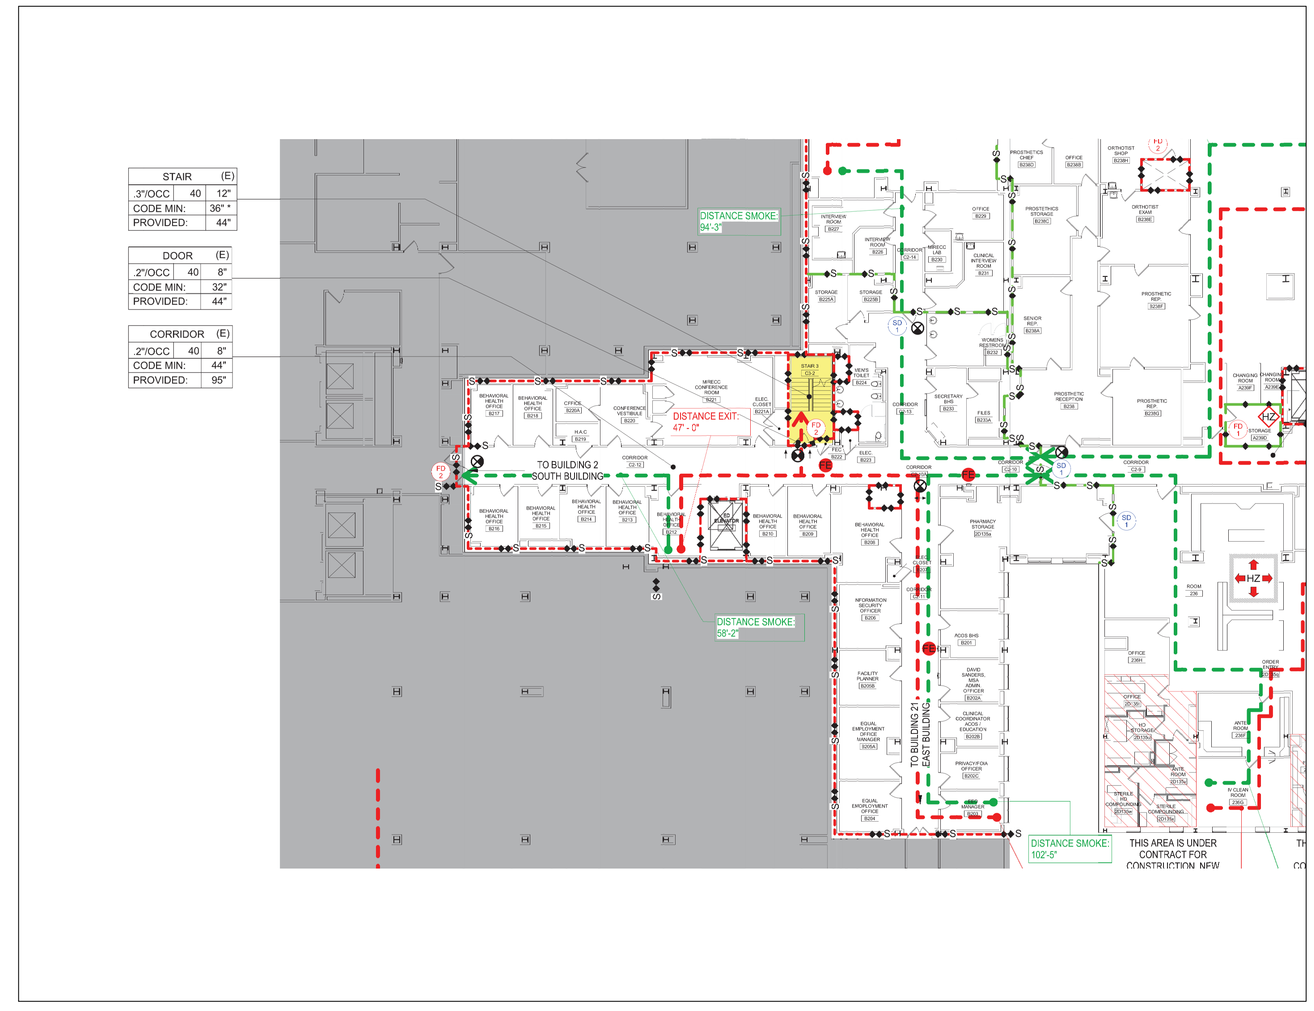

2 A102 PARTITION PLAN 2ND FLOOR
NOT TO SCALE

LEGEND

- Phase 1
- Phase 2
- Phase 3

LEGEND:

- 1 HOUR SMOKE BARRIER
- 1 HOUR FIRE BARRIER
- 1 HOUR FIRE SMOKE BARRIER
- 2 HOUR FIRE BARRIER
- 2 HOUR FIRE SMOKE BARRIER

NORTH

Revisions:	Date:

CONSULTANT
NOT APPLICABLE

DESIGNER OF RECORD
NOT APPLICABLE

STAMP

Office of Construction and Facilities Management
VA U.S. Department of Veterans Affairs

Drawing Title: 2ND FLOOR PHASING & ROOM INFORMATION

Phase: BID SET

Project Title: REPAIRS DUE TO FLOOD DAMAGE INCURRED 5/6/23

Project Number: 642-23-118

Building Number: 1

Approved: Project Director: KEVIN GROGAN
Resident Engineer: Digitally signed by KEVIN GROGAN Date: 2023.07.27 11:03:41 -04'00'

Location: CMCVAMC PHILADELPHIA

Issue Date: 7/7/23 | Checked: | Drawn: PK / RZ

Drawing Number: A102

VA FORM 08 - 6231

File Path: 11/15/2022 11:30:03 AM