NOTES:

1. CONTRACTOR TO SUBMIT SHOP DRAWING DETAILS FOR APPROVAL

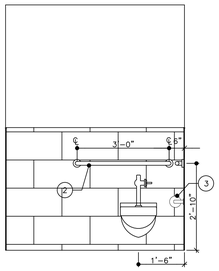

1 / A106 TYP RESTROOM ELEVATION
SCALE: 1/2" = 1'-0"

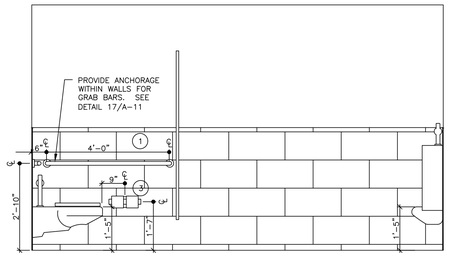

2 / A106 TYP RESTROOM ELEVATION
SCALE: 1/2" = 1'-0"

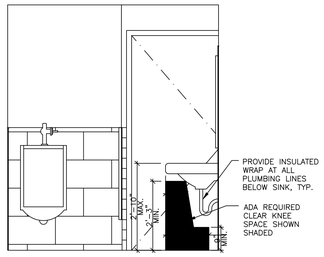

3 / A106 TYP RESTROOM ELEVATION
SCALE: 1/2" = 1'-0"

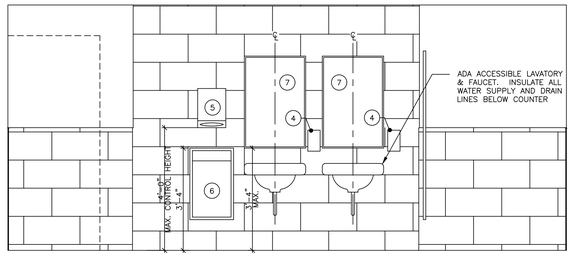

4 / A106 TYP RESTROOM ELEVATION
SCALE: 1/2" = 1'-0"

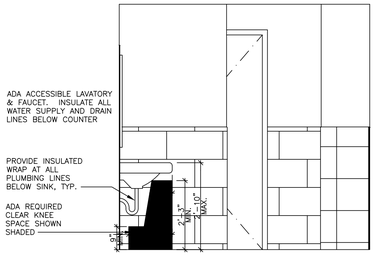

5 / A106 TYP RESTROOM ELEVATION
SCALE: 1/2" = 1'-0"

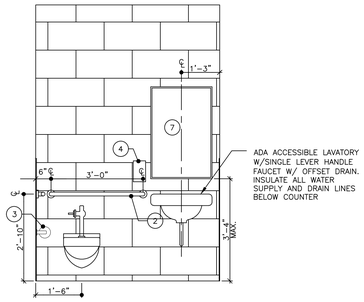

6 / A106 TYP RESTROOM ELEVATION
SCALE: 1/2" = 1'-0"

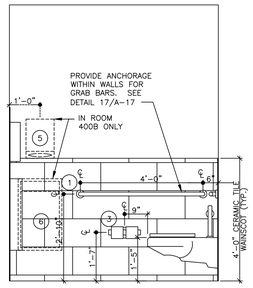

7 / A106 TYP RESTROOM ELEVATION
SCALE: 1/2" = 1'-0"

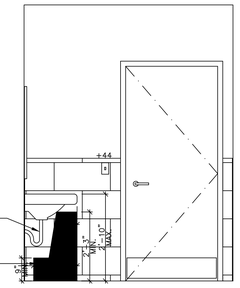

8 / A106 TYP RESTROOM ELEVATION
SCALE: 1/2" = 1'-0"

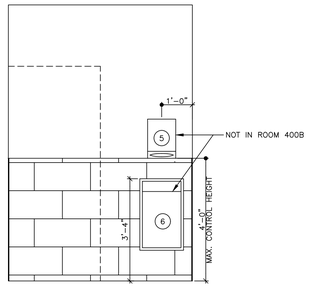

9 / A106 TYP RESTROOM ELEVATION
SCALE: 1/2" = 1'-0"

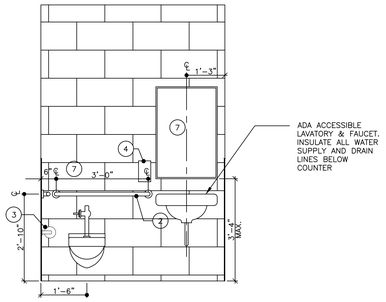

10 / A106 TYP RESTROOM ELEVATION
SCALE: 1/2" = 1'-0"

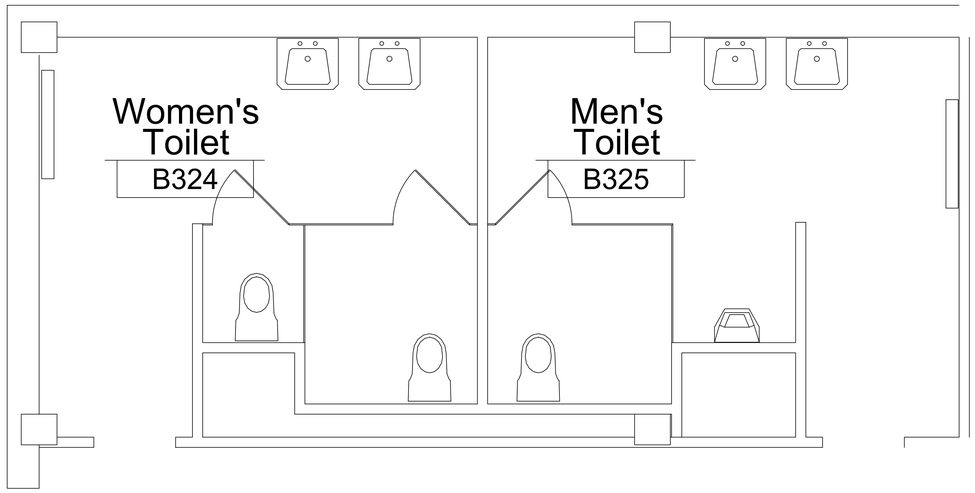

11 / A106 RESTROOM LAYOUT
SCALE: 1/2" = 1'-0"

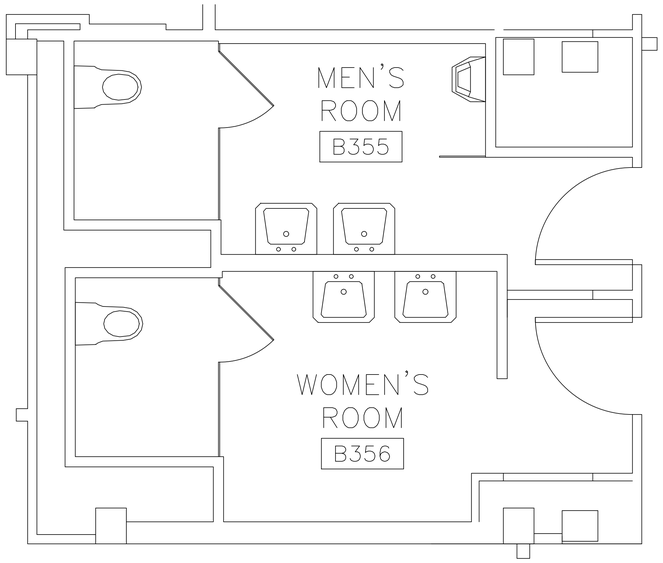

12 / A106 RESTROOM LAYOUT
SCALE: 1/2" = 1'-0"

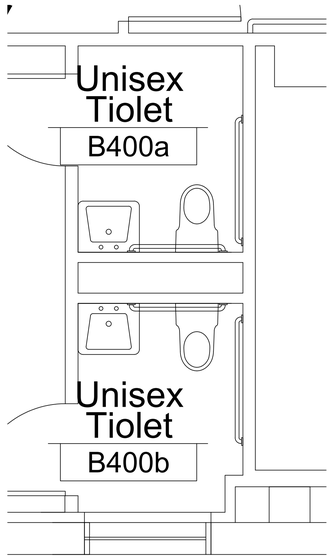

13 / A106 RESTROOM LAYOUT
SCALE: 1/2" = 1'-0"

Revisions:	Date:

CONSULTANT
NOT APPLICABLE

DESIGNER OF RECORD
NOT APPLICABLE

STAMP

Office of Construction and Facilities Management

VA U.S. Department of Veterans Affairs

Drawing Title: TYPICAL RESTROOM DETAILS

Phase: BID SET

Project Title: REPAIRS DUE TO FLOOD DAMAGE INCURRED 5/6/23

Project Number: 642-23-118

Building Number: 1

Approved: Project Director / Resident Engineer: KEVIN GROGAN
Digitally signed by KEVIN GROGAN
Date: 2023.07.27 10:45:30 -04'00'

Location: CMCVAMC PHILADELPHIA

Issue Date: 7/7/23 | Checked: | Drawn: PK / RZ

Drawing Number: A106

File Path: 11/15/2022 11:30:03 AM

VA FORM 08 - 6231