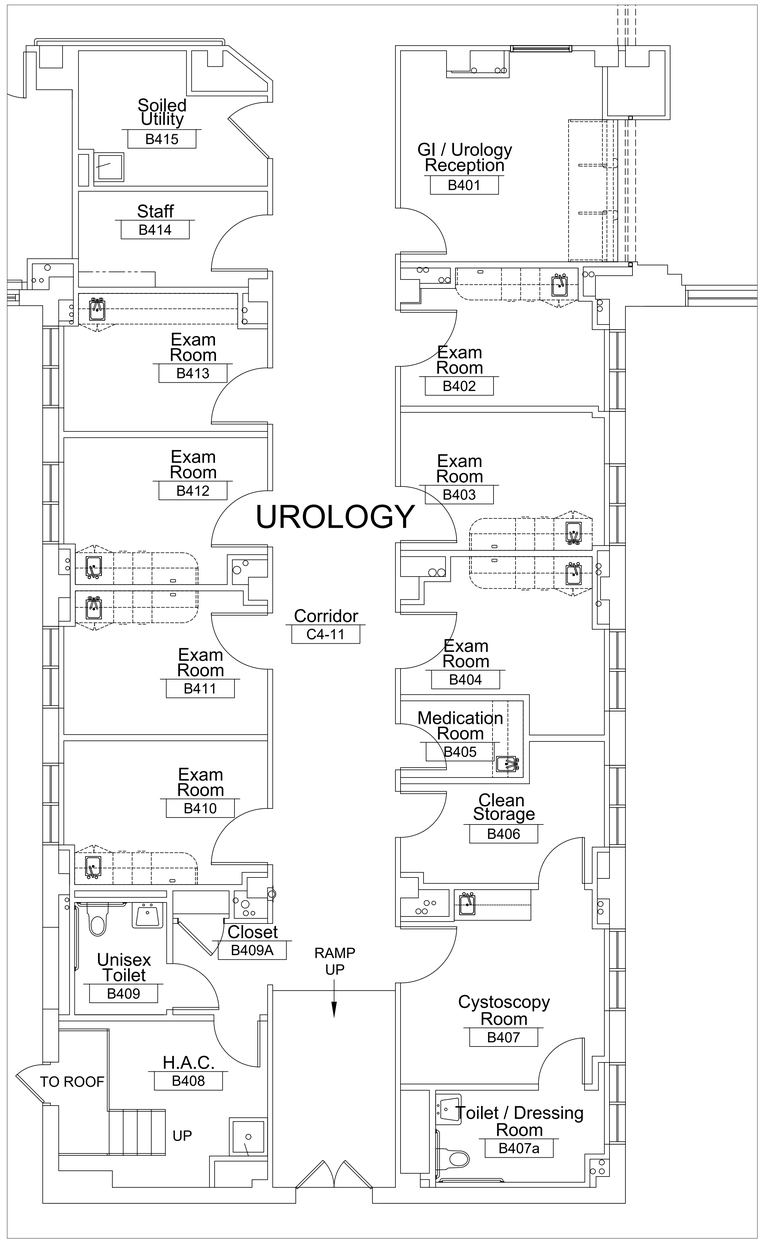

1 A105 UROLOGY CLINIC MILLWORK DEMO
SCALE: 1/4" = 1'-0"

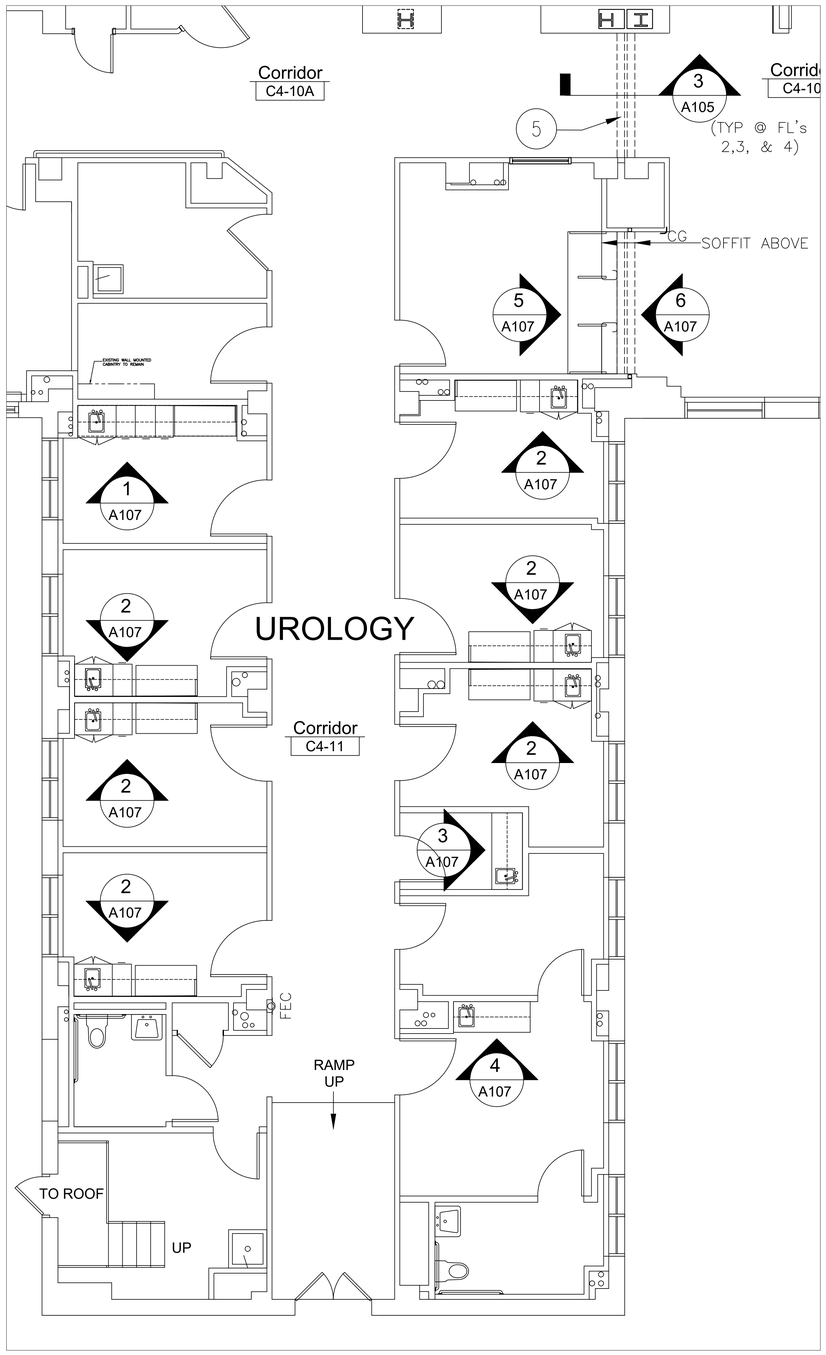

2 A105 UROLOGY CLINIC NEW MILLWORK PLAN
SCALE: 1/4" = 1'-0"

NOTES:
1. EXPANSION JOINT ASSEMBLY TO BE REPLACED ON FLOORS 2, 3 & 4
   1.1. FLOOR ASSEMBLY AT C2-10, B238, C3-10, B305, B355, B356, C4-10, B400, B457
   1.2. WALL ASSEMBLY AT C4-10
2. NEW 2 HOUR FIRE RATED EXPANSION JOINT ASSEMBLY TO BE INSTALLED.PATCH FLOOR AS REQ'D. SEE DETAIL 9/A-14.

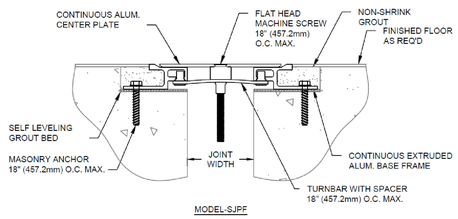

3 A105 SECTION: AT FLOOR – TYP FOR FLOORS 2, 3 & 4 EXPANSION JOINT DETAIL
SCALE: NTS

NORTH

Revisions:	Date:

CONSULTANT
NOT APPLICABLE

DESIGNER OF RECORD
NOT APPLICABLE

STAMP

Office of Construction and Facilities Management
VA U.S. Department of Veterans Affairs

Drawing Title: 4TH FL MILLWORK DEMO & NEW WORK PLAN

Phase: BID SET

Project Title: REPAIRS DUE TO FLOOD DAMAGE INCURRED 5/6/23

Project Number: 642-23-118

Building Number: 1

Approved: Project Director / Resident Engineer: KEVIN GROGAN
Digitally signed by KEVIN GROGAN
Date: 2023.07.27 10:51:58 -04'00'

Location: CMCVAMC PHILADELPHIA

Issue Date: 7/7/23 | Checked: | Drawn: PK / RZ

Drawing Number: A105

File Path
11/15/2022 11:30:03 AM
VA FORM 08 - 6231