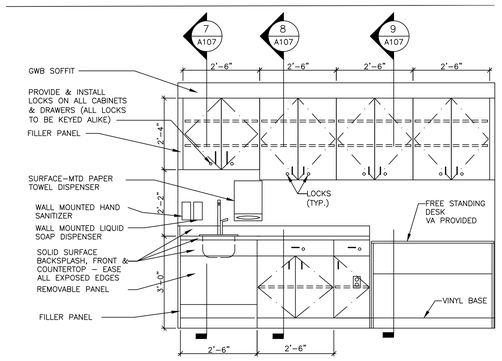

1 / A107 UROLOGY CLINIC
ELEVATION: TYP. EXAM RM COUNTER
SCALE: 1/2" = 1'-0"

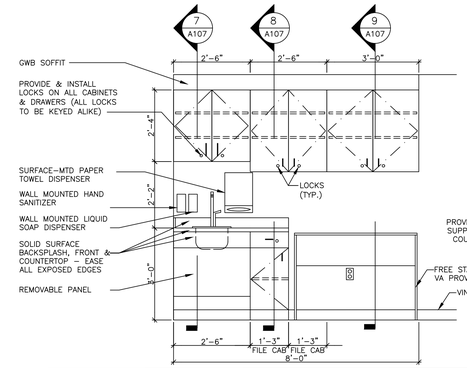

2 / A107 UROLOGY CLINIC
ELEVATION: TYP. EXAM RM COUNTER
SCALE: 1/2" = 1'-0"

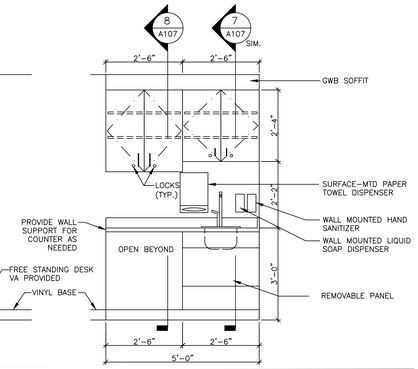

3 / A07 UROLOGY CLINIC
ELEVATION: EXAM RM COUNTER
SCALE: 1/2" = 1'-0"

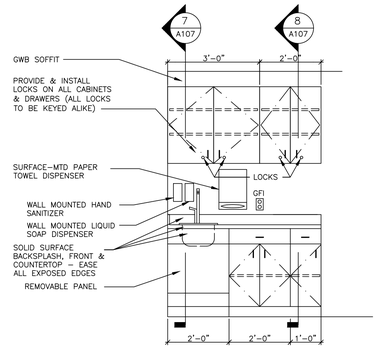

4 / A107 UROLOGY CLINIC
ELEVATION: EXAM RM COUNTER
SCALE: 1/2" = 1'-0"

NOTES:

1. CONTRACTOR TO SUBMIT SHOP DRAWING DETAILS FOR APPROVAL

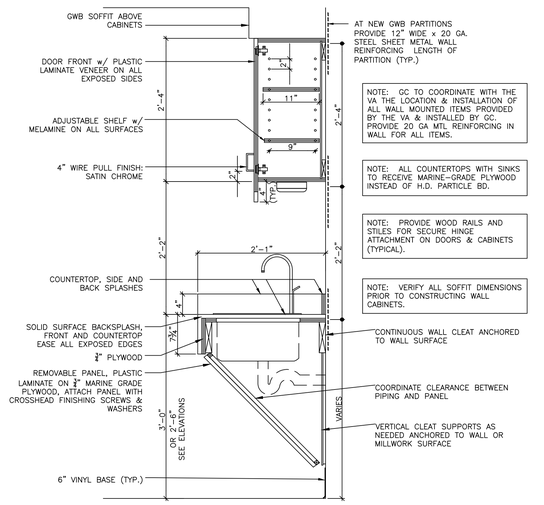

7 / A107 UROLOGY CLINIC
SECTION: BASE & OVERHEAD CABINET @ SINK
SCALE: 1" = 1'-0"

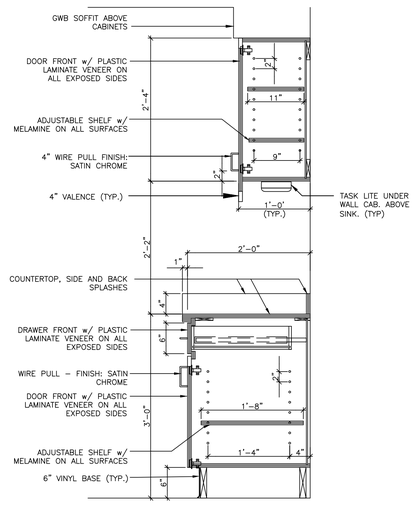

8 / A107 UROLOGY CLINIC
SECTION: BASE & OVERHEAD CABINET
SCALE: 1" = 1'-0"

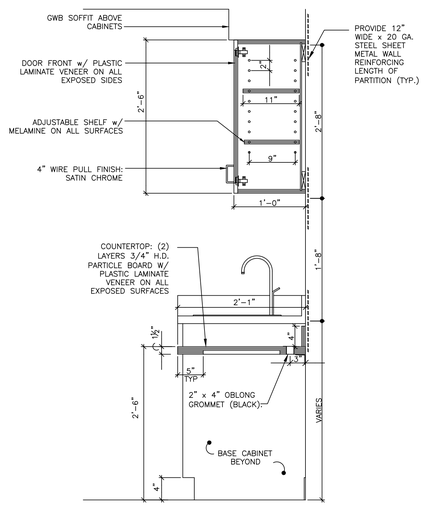

9 / A107 UROLOGY CLINIC
SECTION: BASE & OVERHEAD CABINET @ EXPOSED END
SCALE: 1" = 1'-0"

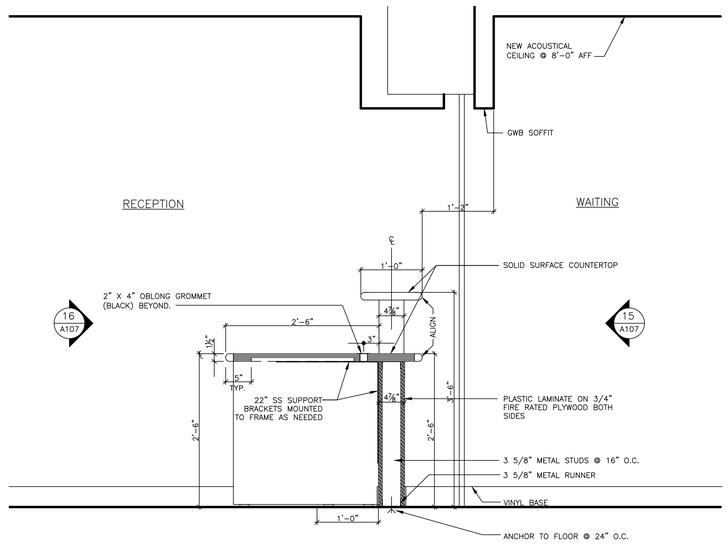

14 / A107 UROLOGY CLINIC
SECTION: RECEPTION COUNTER
SCALE: 1" = 1'-0"

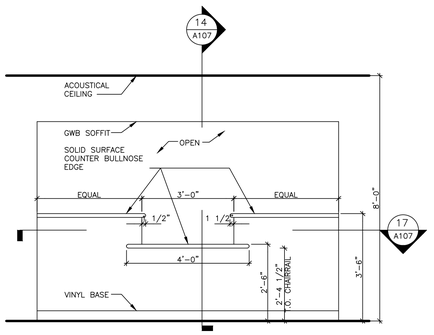

15 / A107 UROLOGY CLINIC
ELEVATION: RECEPTION COUNTER
SCALE: 1/2" = 1'-0"

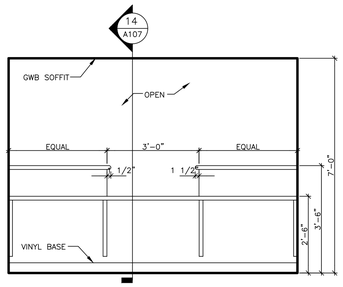

16 / A107 UROLOGY CLINIC
ELEVATION: RECEPTION COUNTER
SCALE: 1/2" = 1'-0"

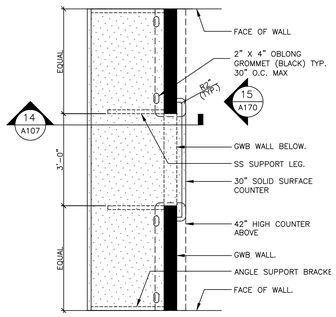

17 / A107 PLAN SECTION: RECEPTION COUNTER
SECTION: RECEPTION COUNTER
SCALE: 1/2" = 1'-0"

NORTH

Revisions:	Date:

CONSULTANT
NOT APPLICABLE

DESIGNER OF RECORD
NOT APPLICABLE

STAMP

Office of Construction and Facilities Management
VA U.S. Department of Veterans Affairs

Drawing Title: NEW MILLWORK ELEVATIONS & DETAILS
Phase: BID SET
Project Title: REPAIRS DUE TO FLOOD DAMAGE INCURRED 5/6/23
Project Number: 642-23-118
Building Number: 1
Approved: Project Director: KEVIN GROGAN
Resident Engineer: Digitally signed by KEVIN GROGAN Date: 2023.07.27 10:41:43 -04'00'
Location: CMCVAMC PHILADELPHIA
Drawing Number: A107
Issue Date: 7/7/23
Checked:
Drawn: PK / RZ

File Path
11/15/2022 11:30:03 AM
VA FORM 08 - 6231