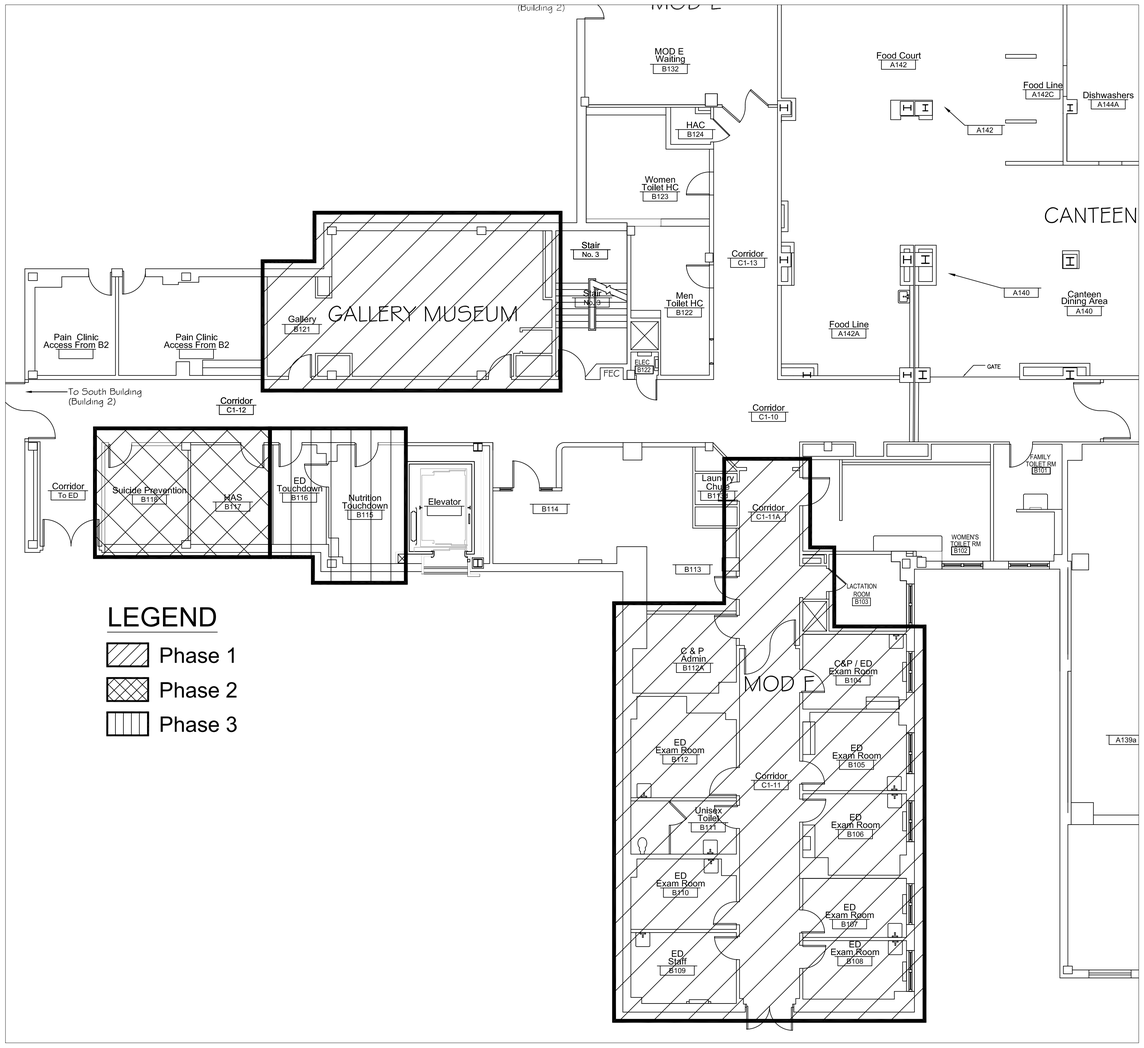

LEGEND

- Phase 1
- Phase 2
- Phase 3

1 / A101 PLAN: PHASING PLAN 1ST FLOOR

SCALE: 1/8" = 1'-0"

STAIR		(E)
.3"/OCC	60	18"
CODE MIN:		36" *
PROVIDED:		44"

DOOR		(E)
.2"/OCC	60	12"
CODE MIN:		32"
PROVIDED:		44"

CORRIDOR		(E)
.2"/OCC	60	12"
CODE MIN:		44"
PROVIDED:		95"

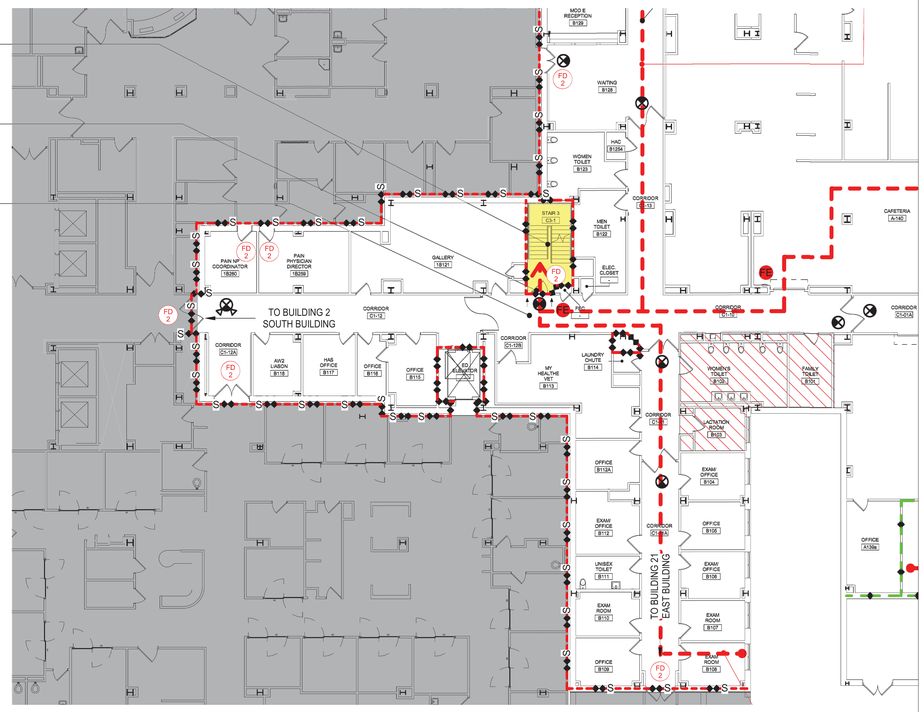

2 / A101 PARTITION PLAN 1ST FLOOR

NOT TO SCALE

LEGEND:

- 1 HOUR SMOKE BARRIER
- 1 HOUR FIRE BARRIER
- 1 HOUR FIRE SMOKE BARRIER
- 2 HOUR FIRE BARRIER
- 2 HOUR FIRE SMOKE BARRIER

NORTH

Revisions:	Date:

CONSULTANT: NOT APPLICABLE

DESIGNER OF RECORD: NOT APPLICABLE

STAMP

Office of Construction and Facilities Management

VA U.S. Department of Veterans Affairs

Drawing Title: 1ST FLOOR - PHASING & ROOM INFORMATION

Approved: Project Director / Resident Engineer: KEVIN GROGAN — Digitally signed by KEVIN GROGAN Date: 2023.07.27 11:06:20 -04'00'

Phase: BID SET

Project Title: REPAIRS DUE TO FLOOD DAMAGE INCURRED 5/6/23

Location: CMCVAMC PHILADELPHIA

Issue Date: 7/7/23 | Checked: | Drawn: PK / RZ

Project Number: 642-23-118

Building Number: 1

Drawing Number: A101

VA FORM 08 - 6231

File Path: 11/15/2022 11:30:03 AM