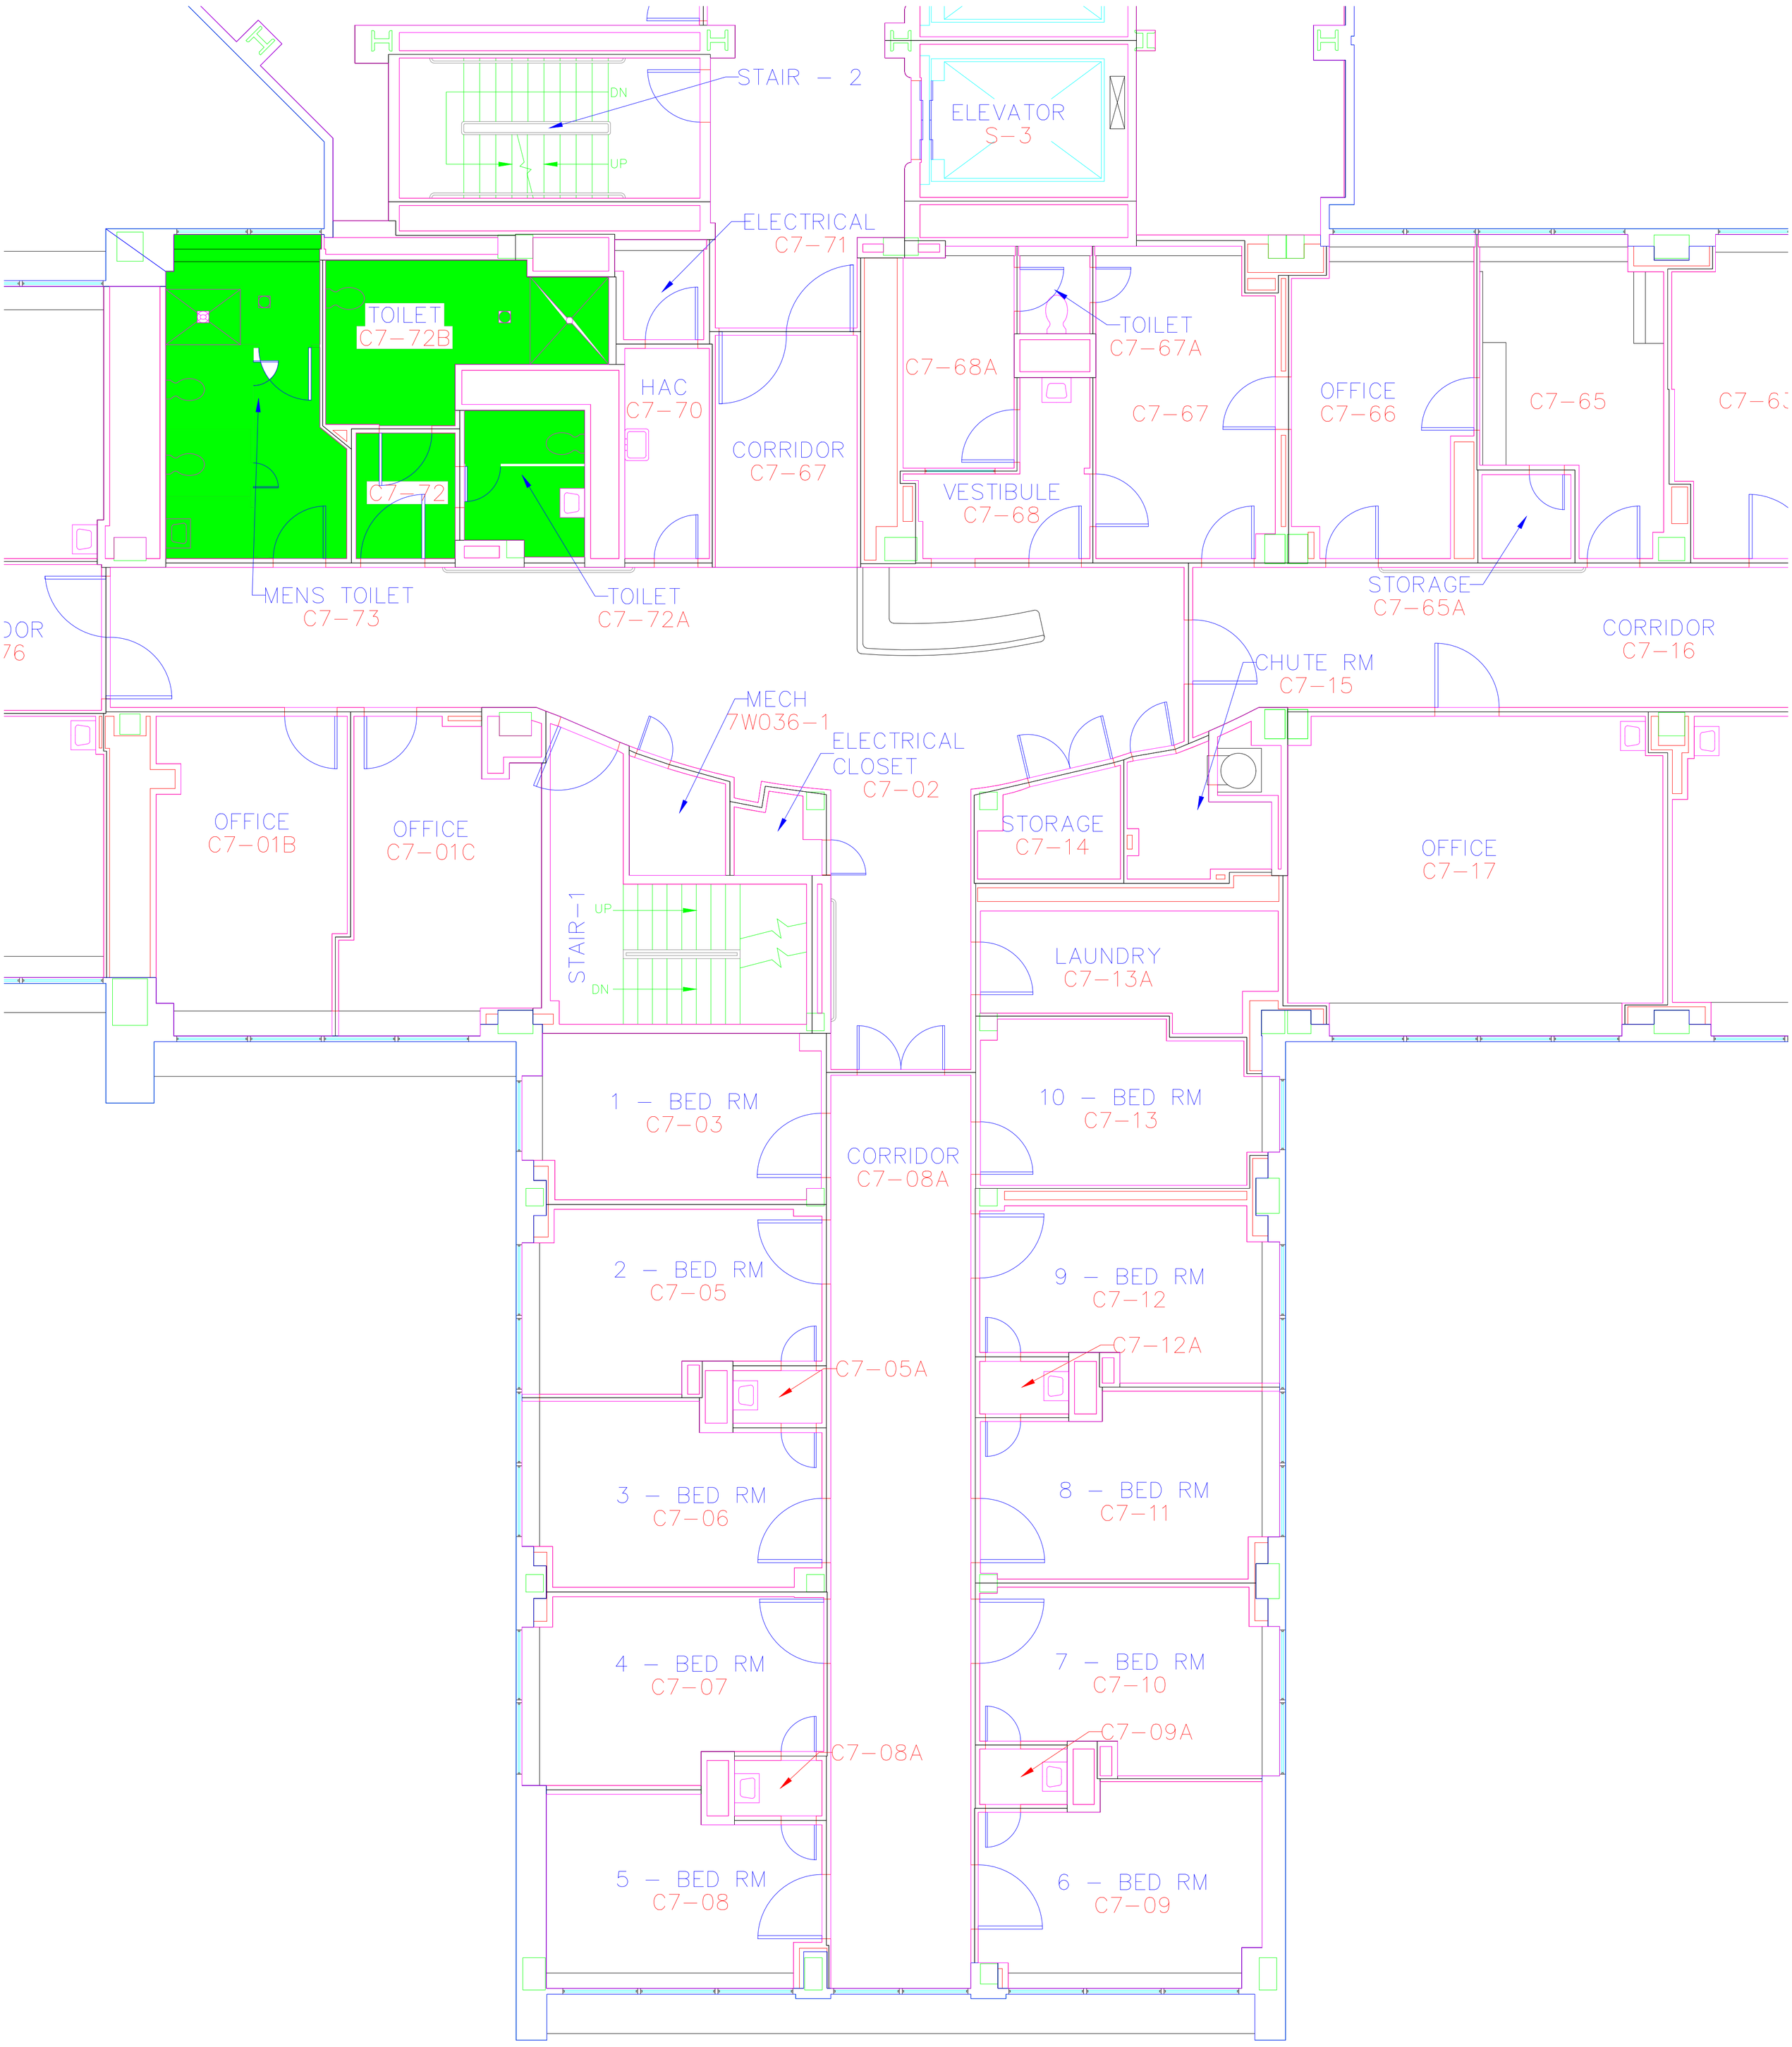
STAIR – 2
DN
UP
ELEVATOR
S–3
ELECTRICAL
C7–71
TOILET
C7–72B
HAC
C7–70
CORRIDOR
C7–67
C7–68A
TOILET
C7–67A
C7–67
OFFICE
C7–66
C7–65
C7–72
VESTIBULE
C7–68
MENS TOILET
C7–73
TOILET
C7–72A
STORAGE
C7–65A
CORRIDOR
C7–16
CHUTE RM
C7–15
MECH
7W036–1
ELECTRICAL
CLOSET
C7–02
OFFICE
C7–01B
OFFICE
C7–01C
STAIR–1
UP
DN
STORAGE
C7–14
OFFICE
C7–17
LAUNDRY
C7–13A
1 – BED RM
C7–03
CORRIDOR
C7–08A
10 – BED RM
C7–13
2 – BED RM
C7–05
9 – BED RM
C7–12
C7–05A
C7–12A
3 – BED RM
C7–06
8 – BED RM
C7–11
4 – BED RM
C7–07
7 – BED RM
C7–10
C7–08A
C7–09A
5 – BED RM
C7–08
6 – BED RM
C7–09