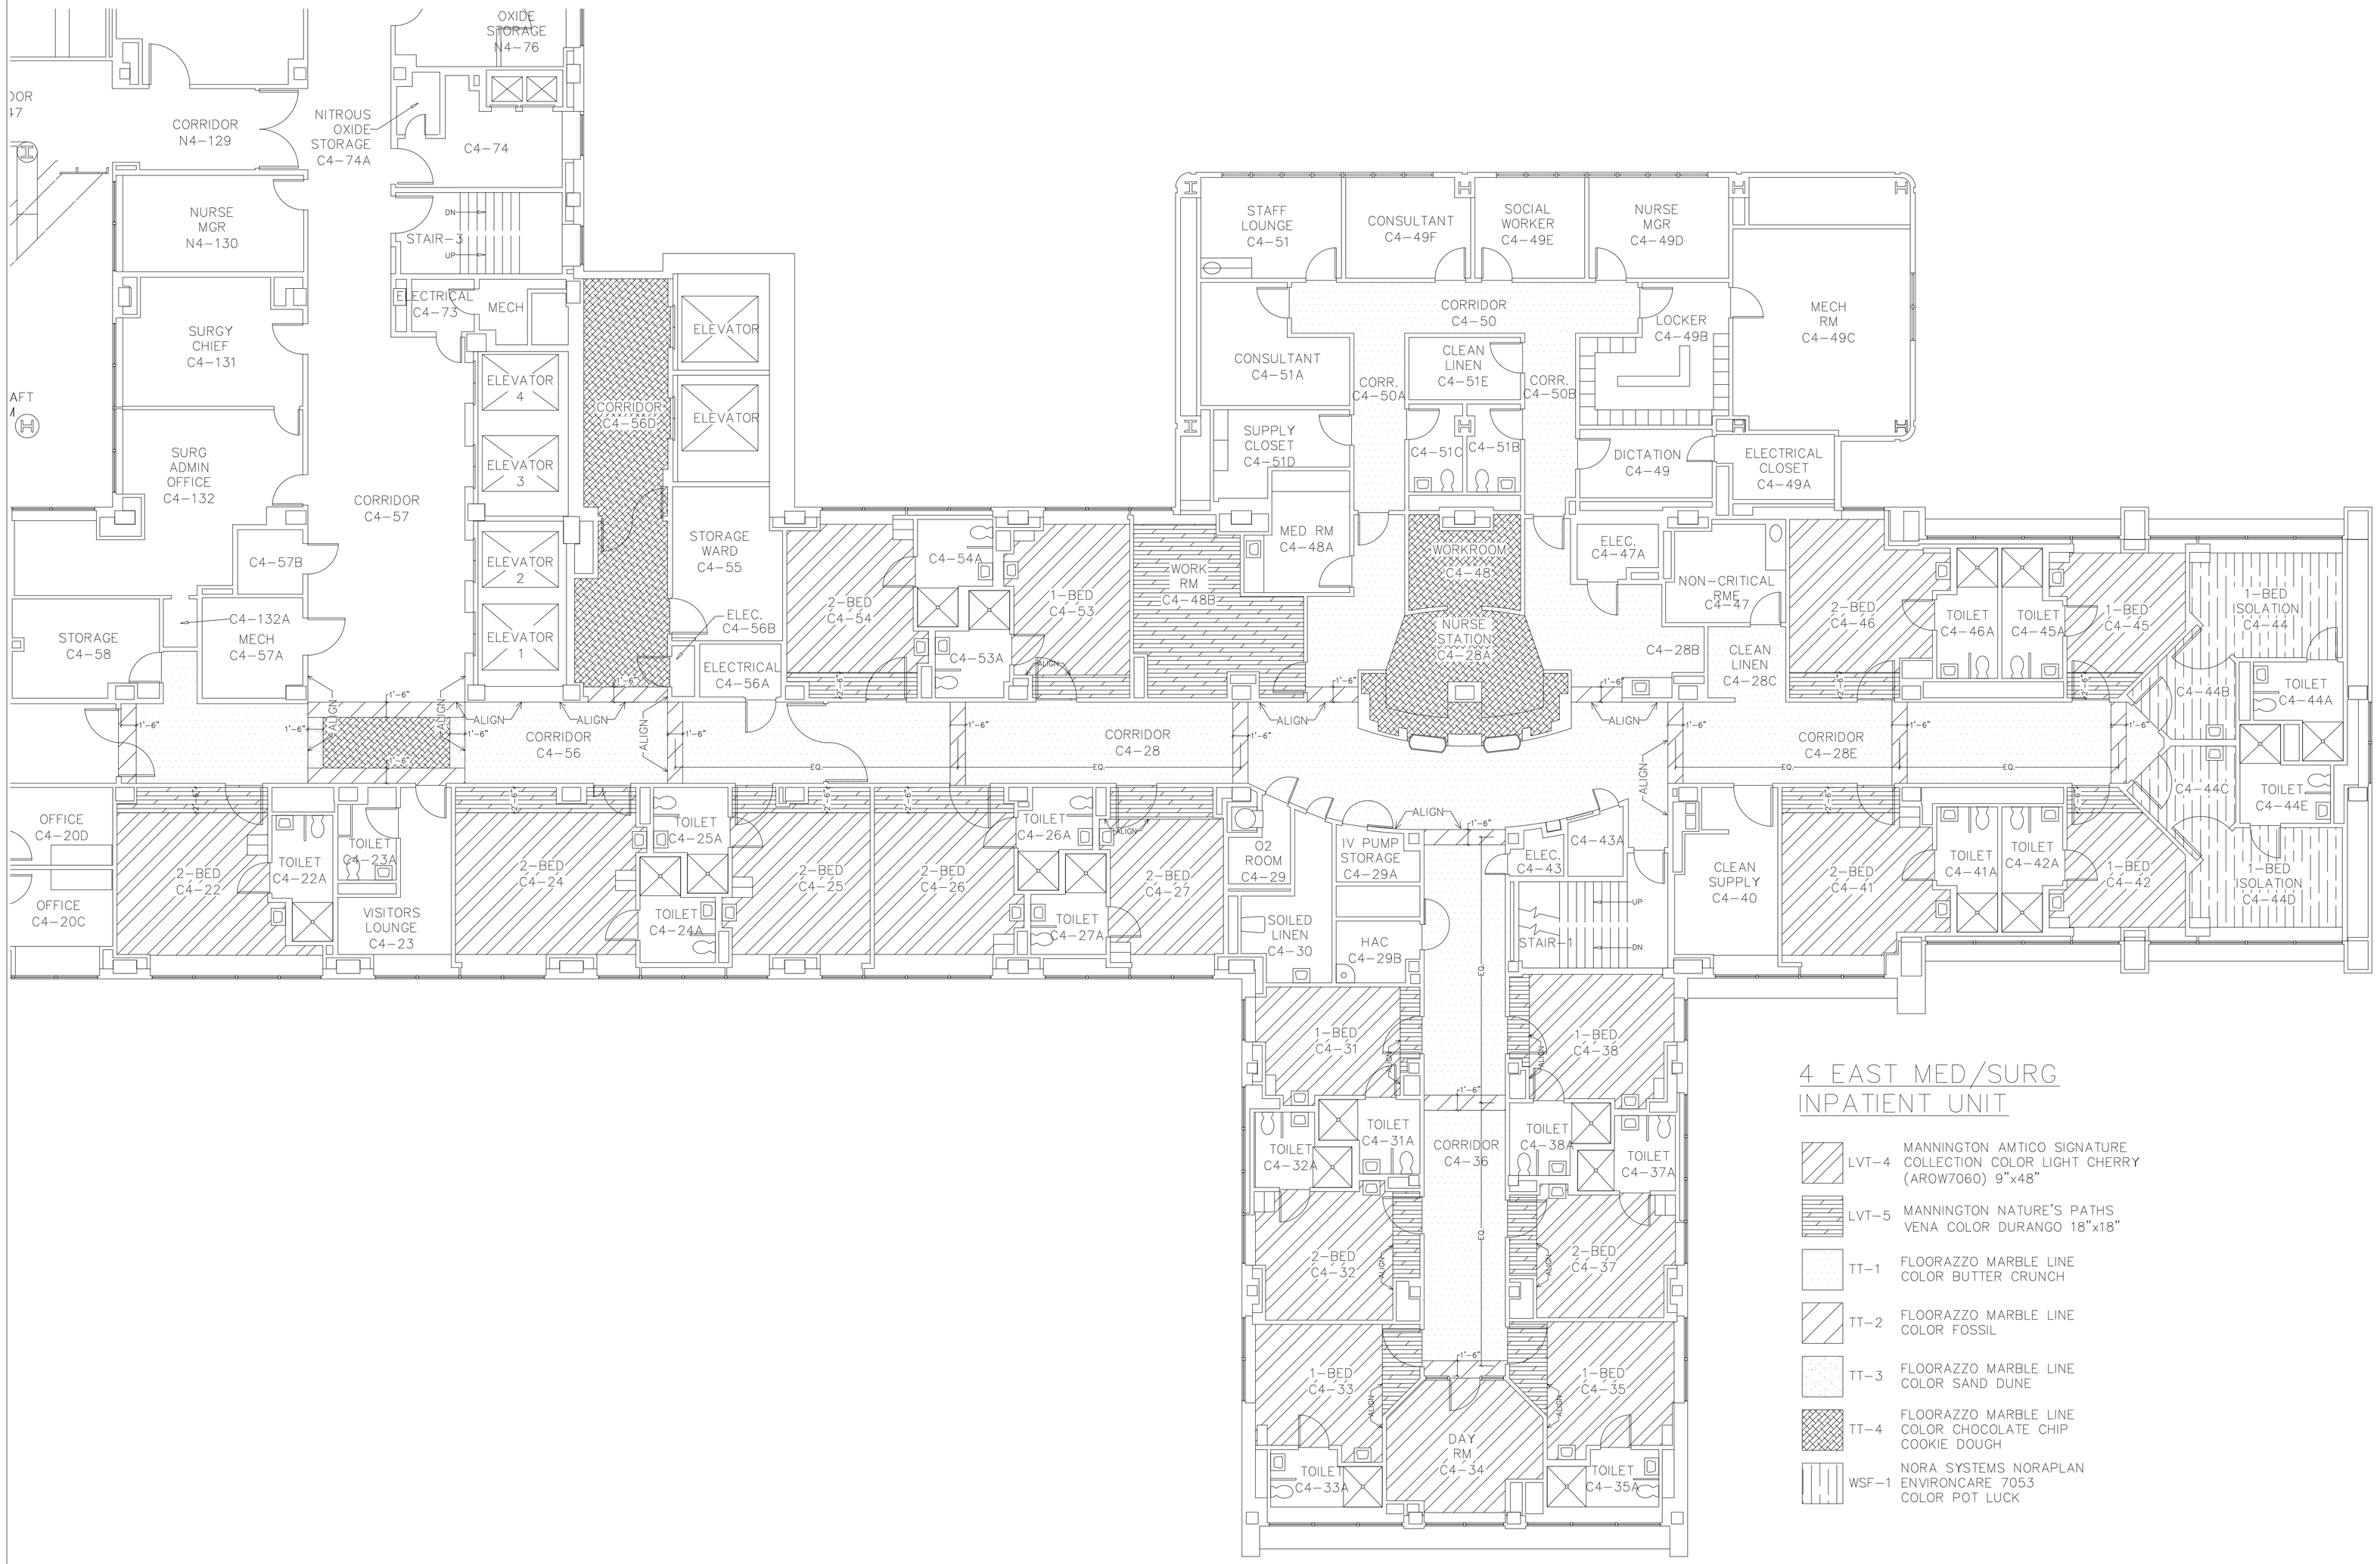

4 EAST MED/SURG INPATIENT UNIT

LVT-4	MANNINGTON AMTICO SIGNATURE COLLECTION COLOR LIGHT CHERRY (AROW7060) 9"x48"
LVT-5	MANNINGTON NATURE'S PATHS VENA COLOR DURANGO 18"x18"
TT-1	FLOORAZZO MARBLE LINE COLOR BUTTER CRUNCH
TT-2	FLOORAZZO MARBLE LINE COLOR FOSSIL
TT-3	FLOORAZZO MARBLE LINE COLOR SAND DUNE
TT-4	FLOORAZZO MARBLE LINE COLOR CHOCOLATE CHIP COOKIE DOUGH
WSF-1	NORA SYSTEMS NORAPLAN ENVIRONCARE 7053 COLOR POT LUCK

FOURTH FLOOR PARTIAL PLAN
SCALE: 1/8" = 1'-0"

VA MEDICAL CENTER
1111 EAST END BLVD.
WILKES-BARRE, PA 18711

5-2-2023 VA SK7