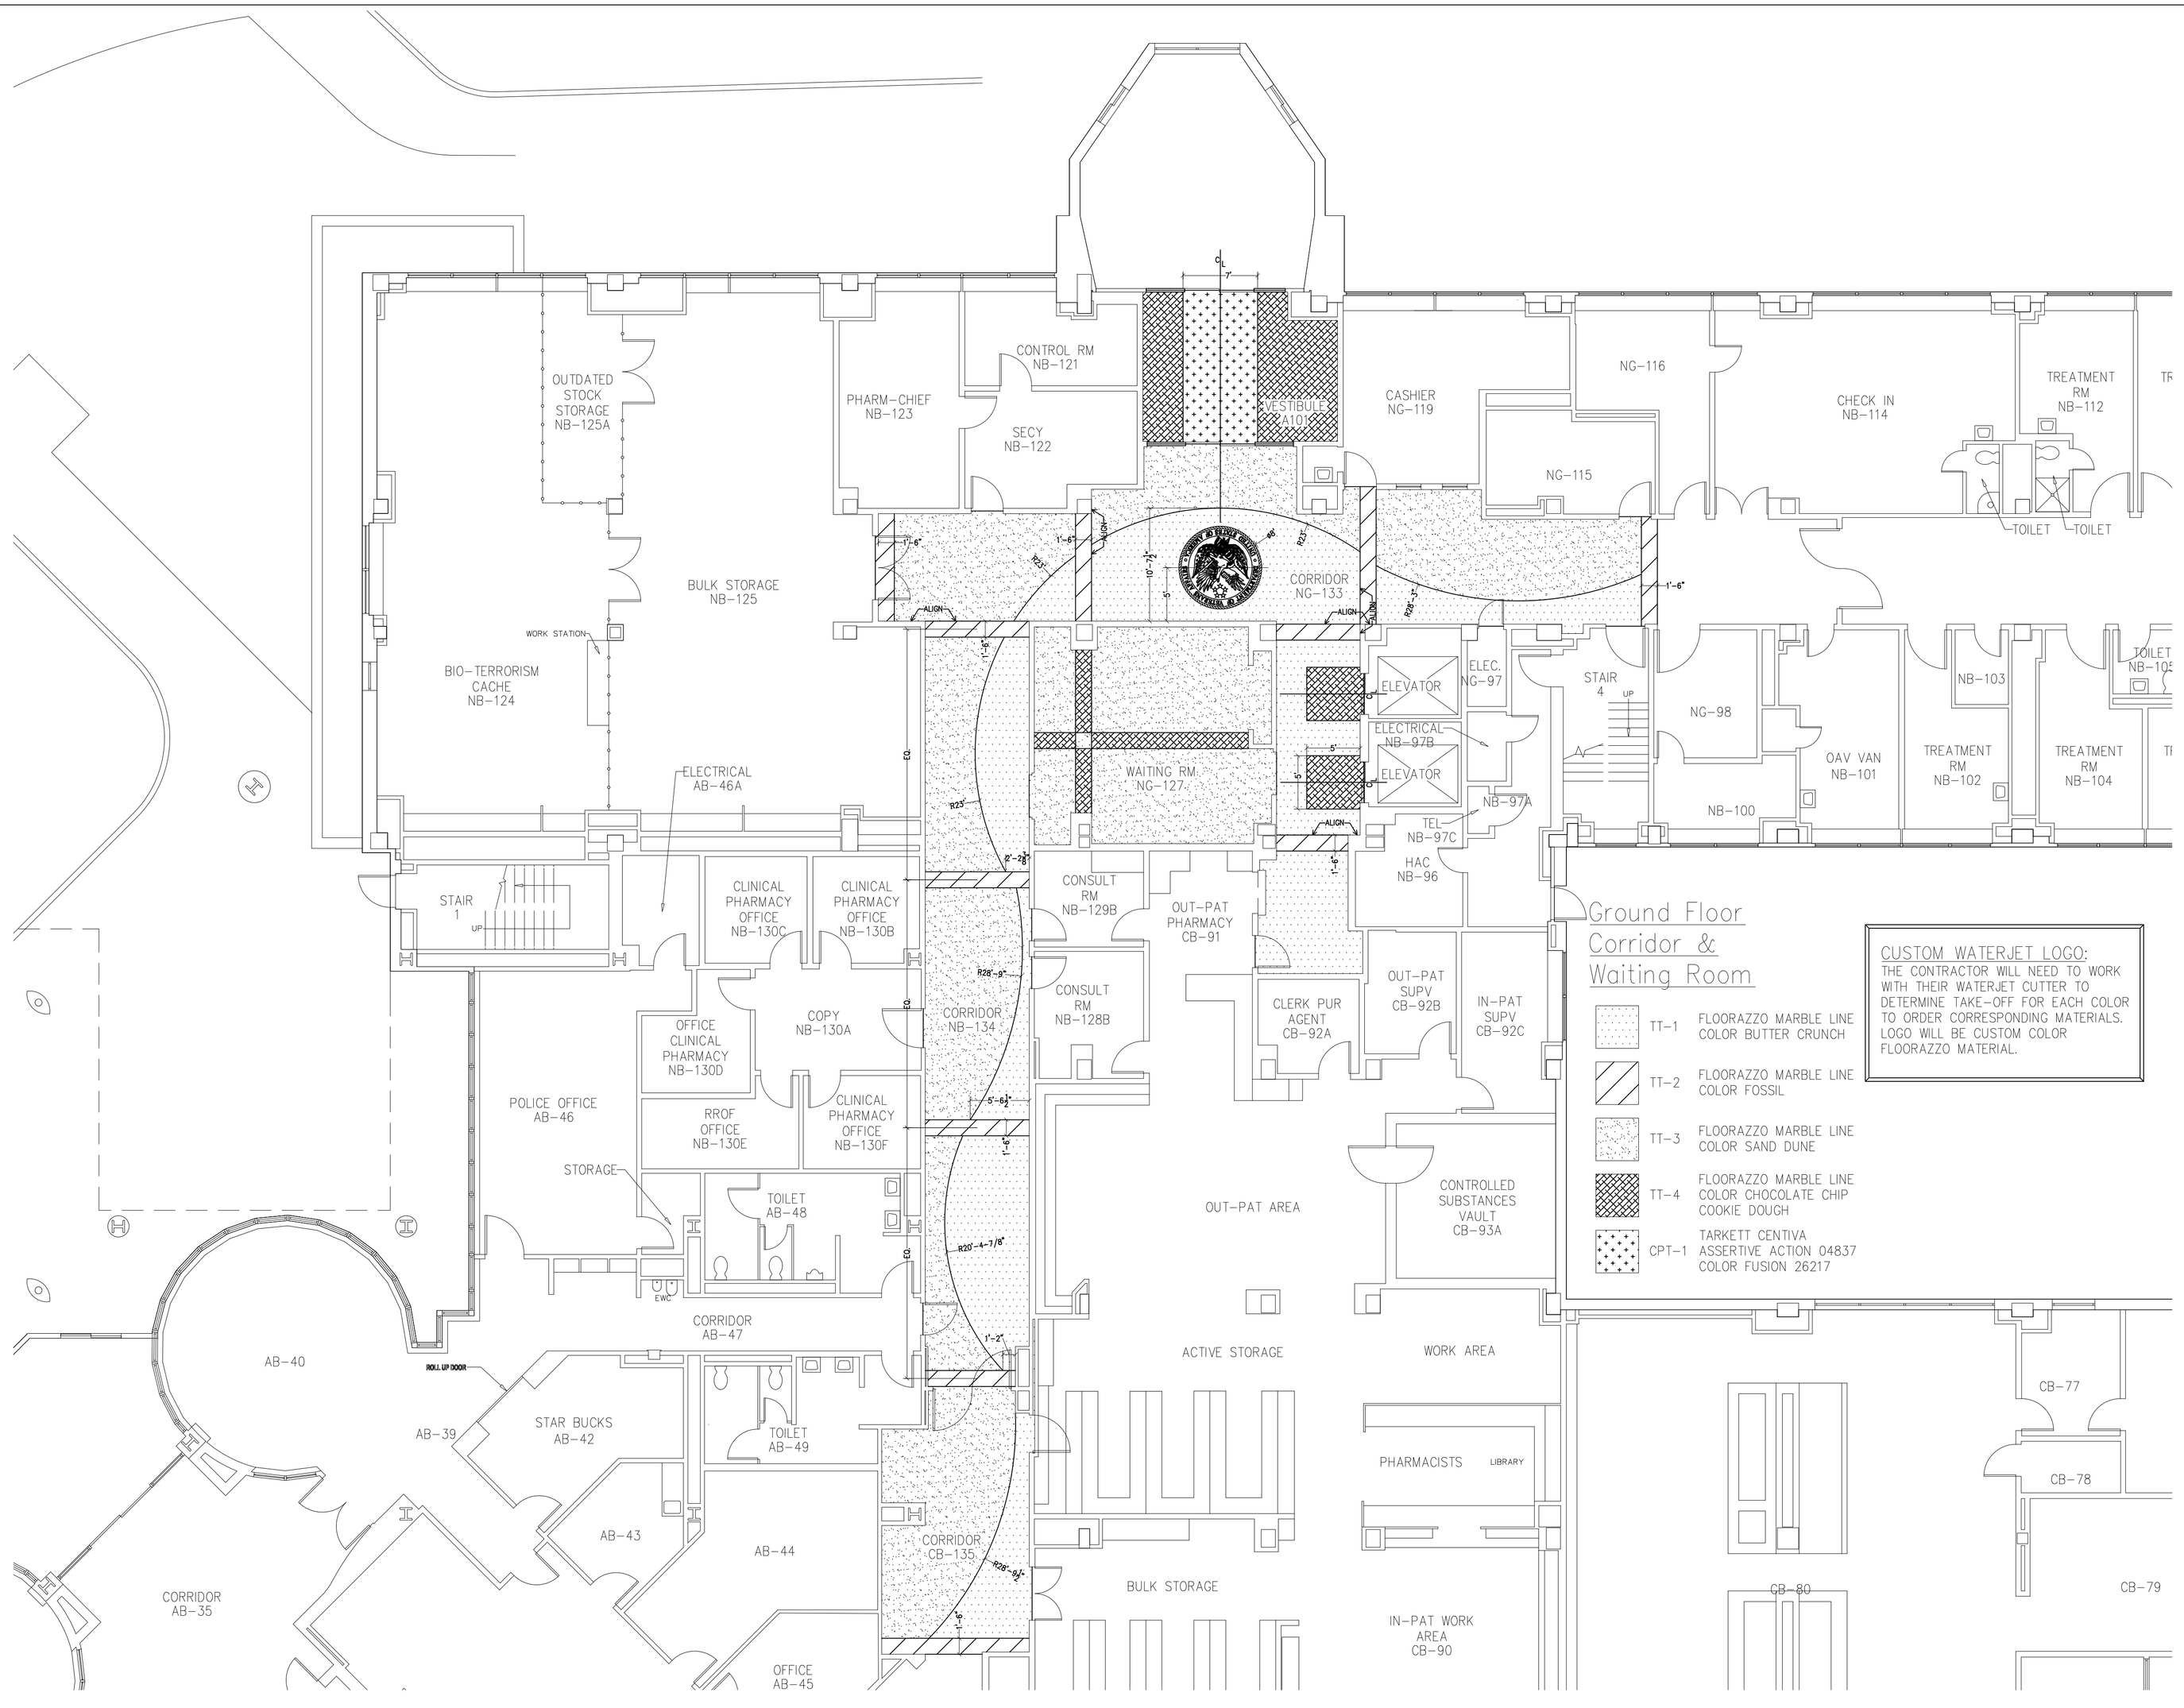

Ground Floor Corridor & Waiting Room

TT-1	FLOORAZZO MARBLE LINE	COLOR BUTTER CRUNCH
TT-2	FLOORAZZO MARBLE LINE	COLOR FOSSIL
TT-3	FLOORAZZO MARBLE LINE	COLOR SAND DUNE
TT-4	FLOORAZZO MARBLE LINE	COLOR CHOCOLATE CHIP COOKIE DOUGH
CPT-1	TARKETT CENTIVA	ASSERTIVE ACTION 04837 COLOR FUSION 26217

CUSTOM WATERJET LOGO:
THE CONTRACTOR WILL NEED TO WORK WITH THEIR WATERJET CUTTER TO DETERMINE TAKE-OFF FOR EACH COLOR TO ORDER CORRESPONDING MATERIALS. LOGO WILL BE CUSTOM COLOR FLOORAZZO MATERIAL.

GROUND FLOOR PARTIAL PLAN
SCALE: 1/8" = 1'-0"

VA MEDICAL CENTER
1111 EAST END BLVD.
WILKES-BARRE, PA 18711

5-2-2023 VA SK1