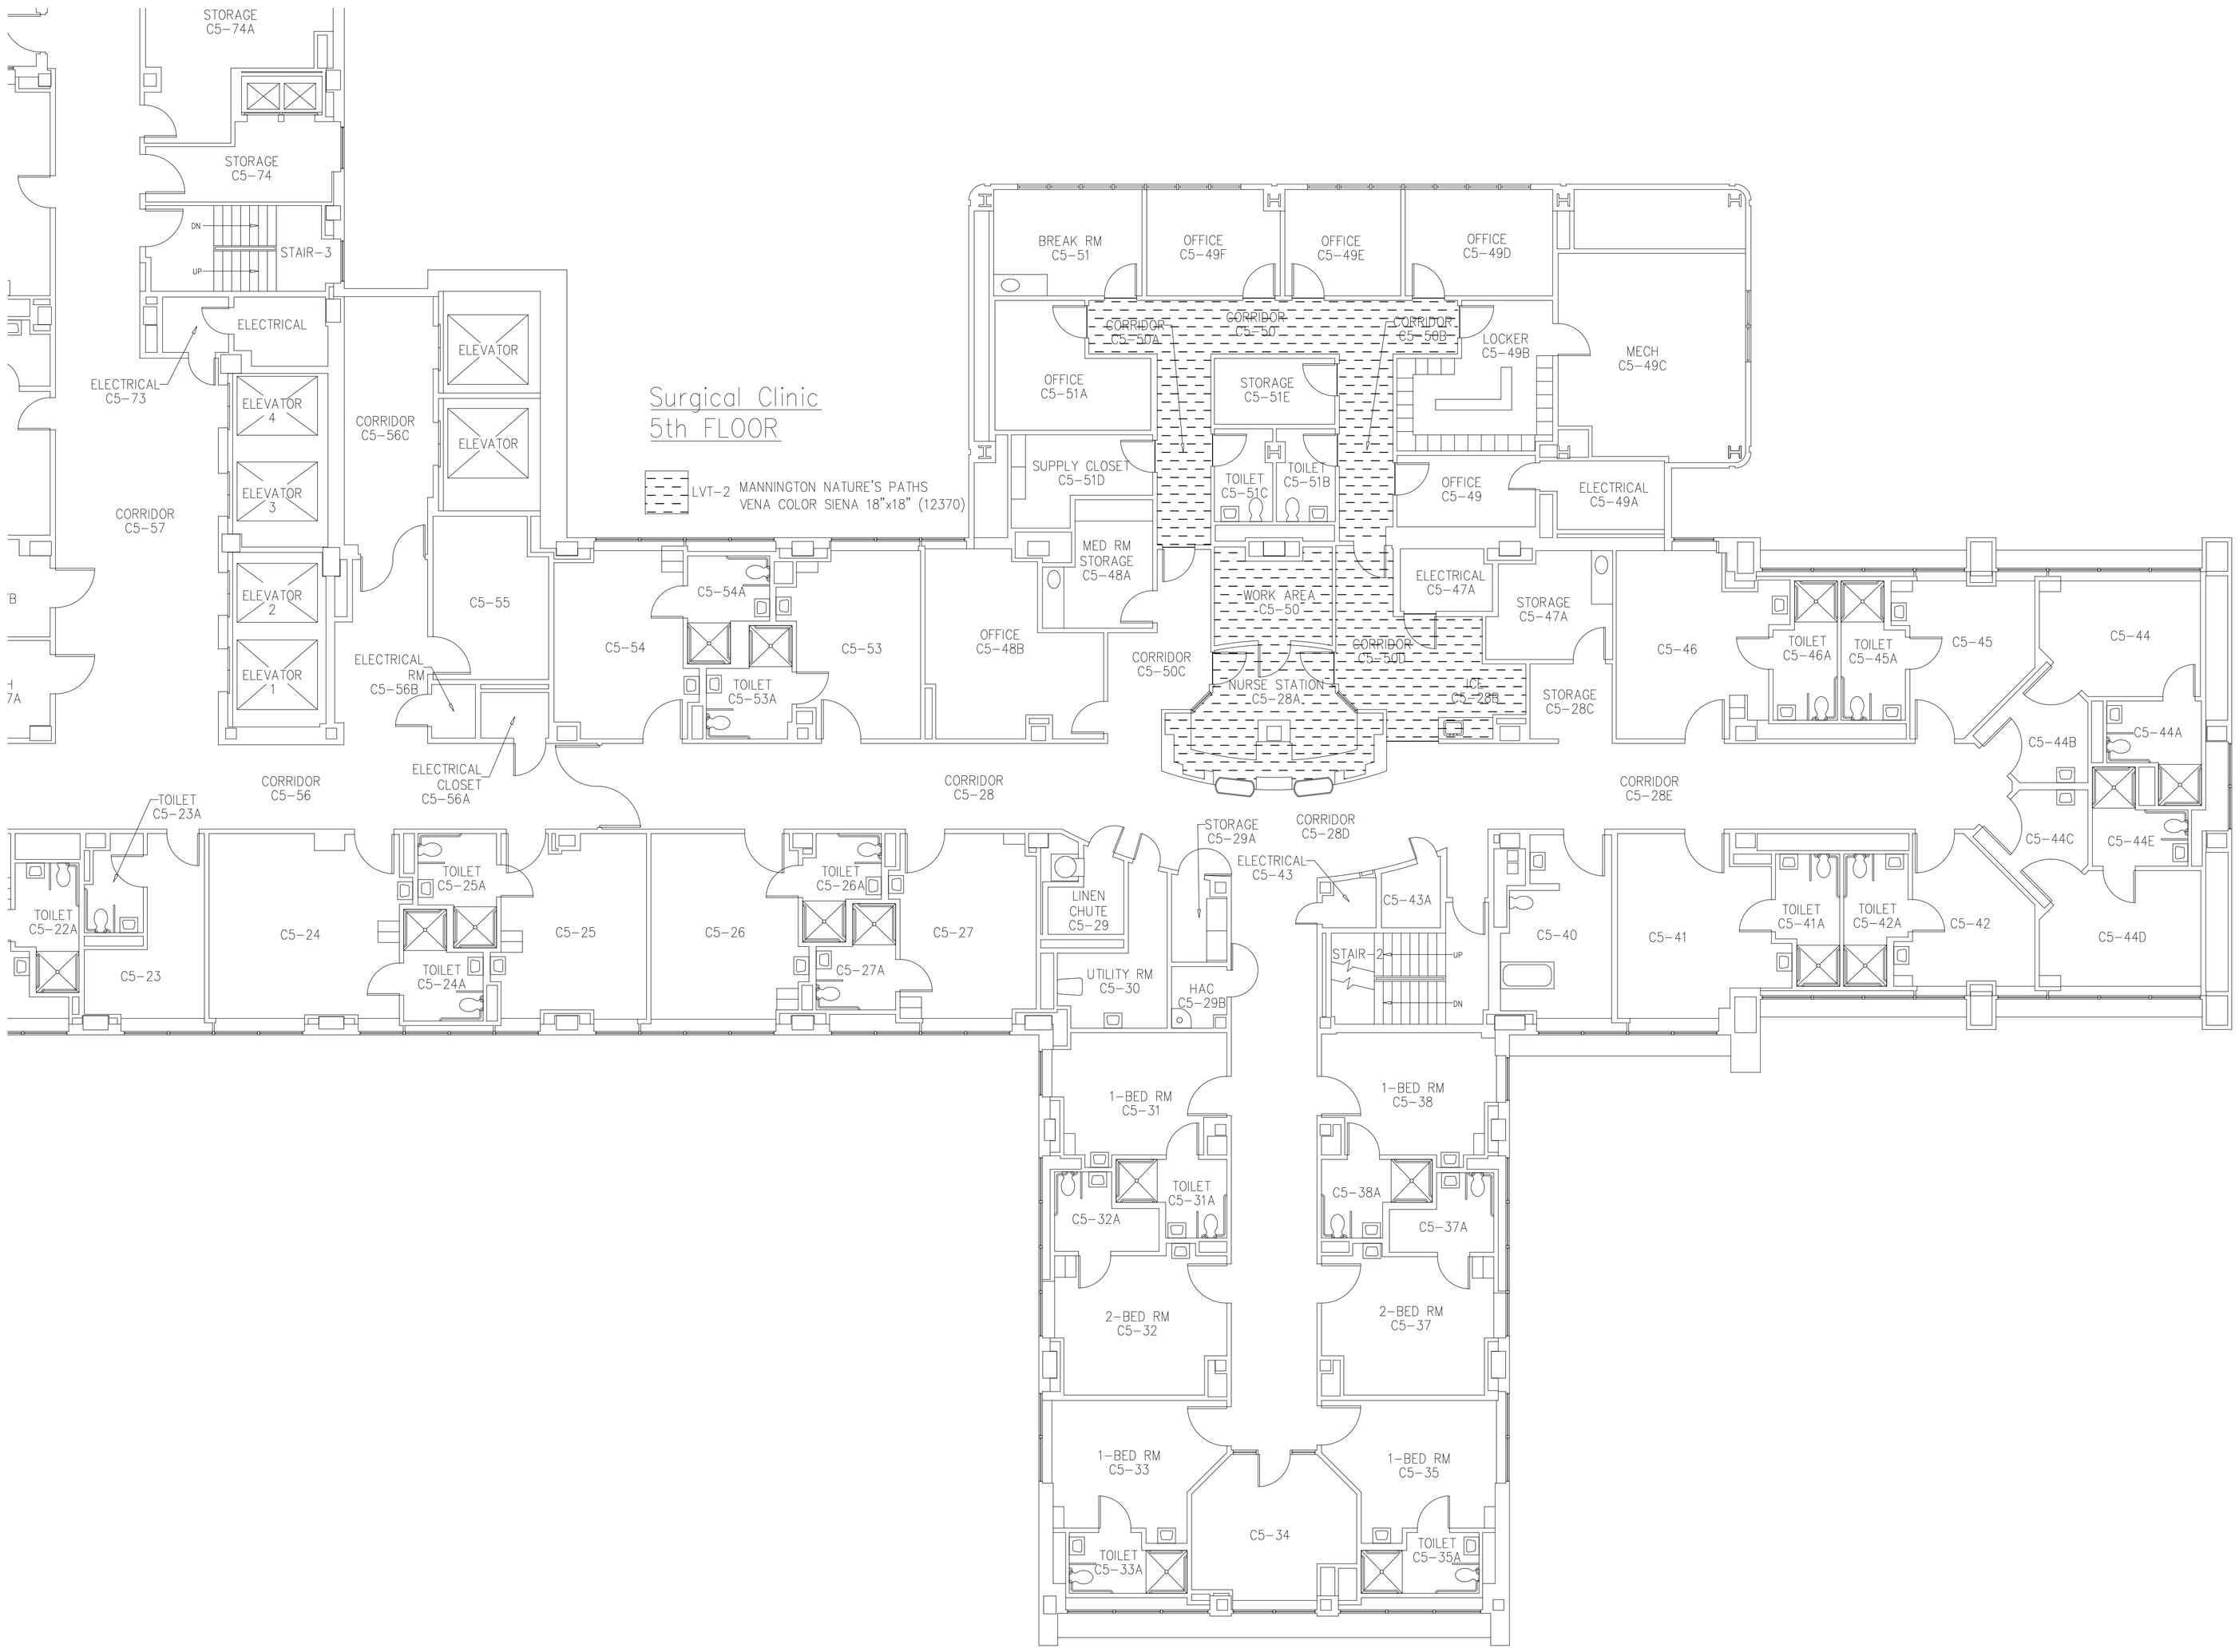

FIFTH FLOOR PARTIAL PLAN
SCALE: 1/8" = 1'-0"

VA MEDICAL CENTER
1111 EAST END BLVD.
WILKES-BARRE, PA 18711

5-2-2023 VA SK8